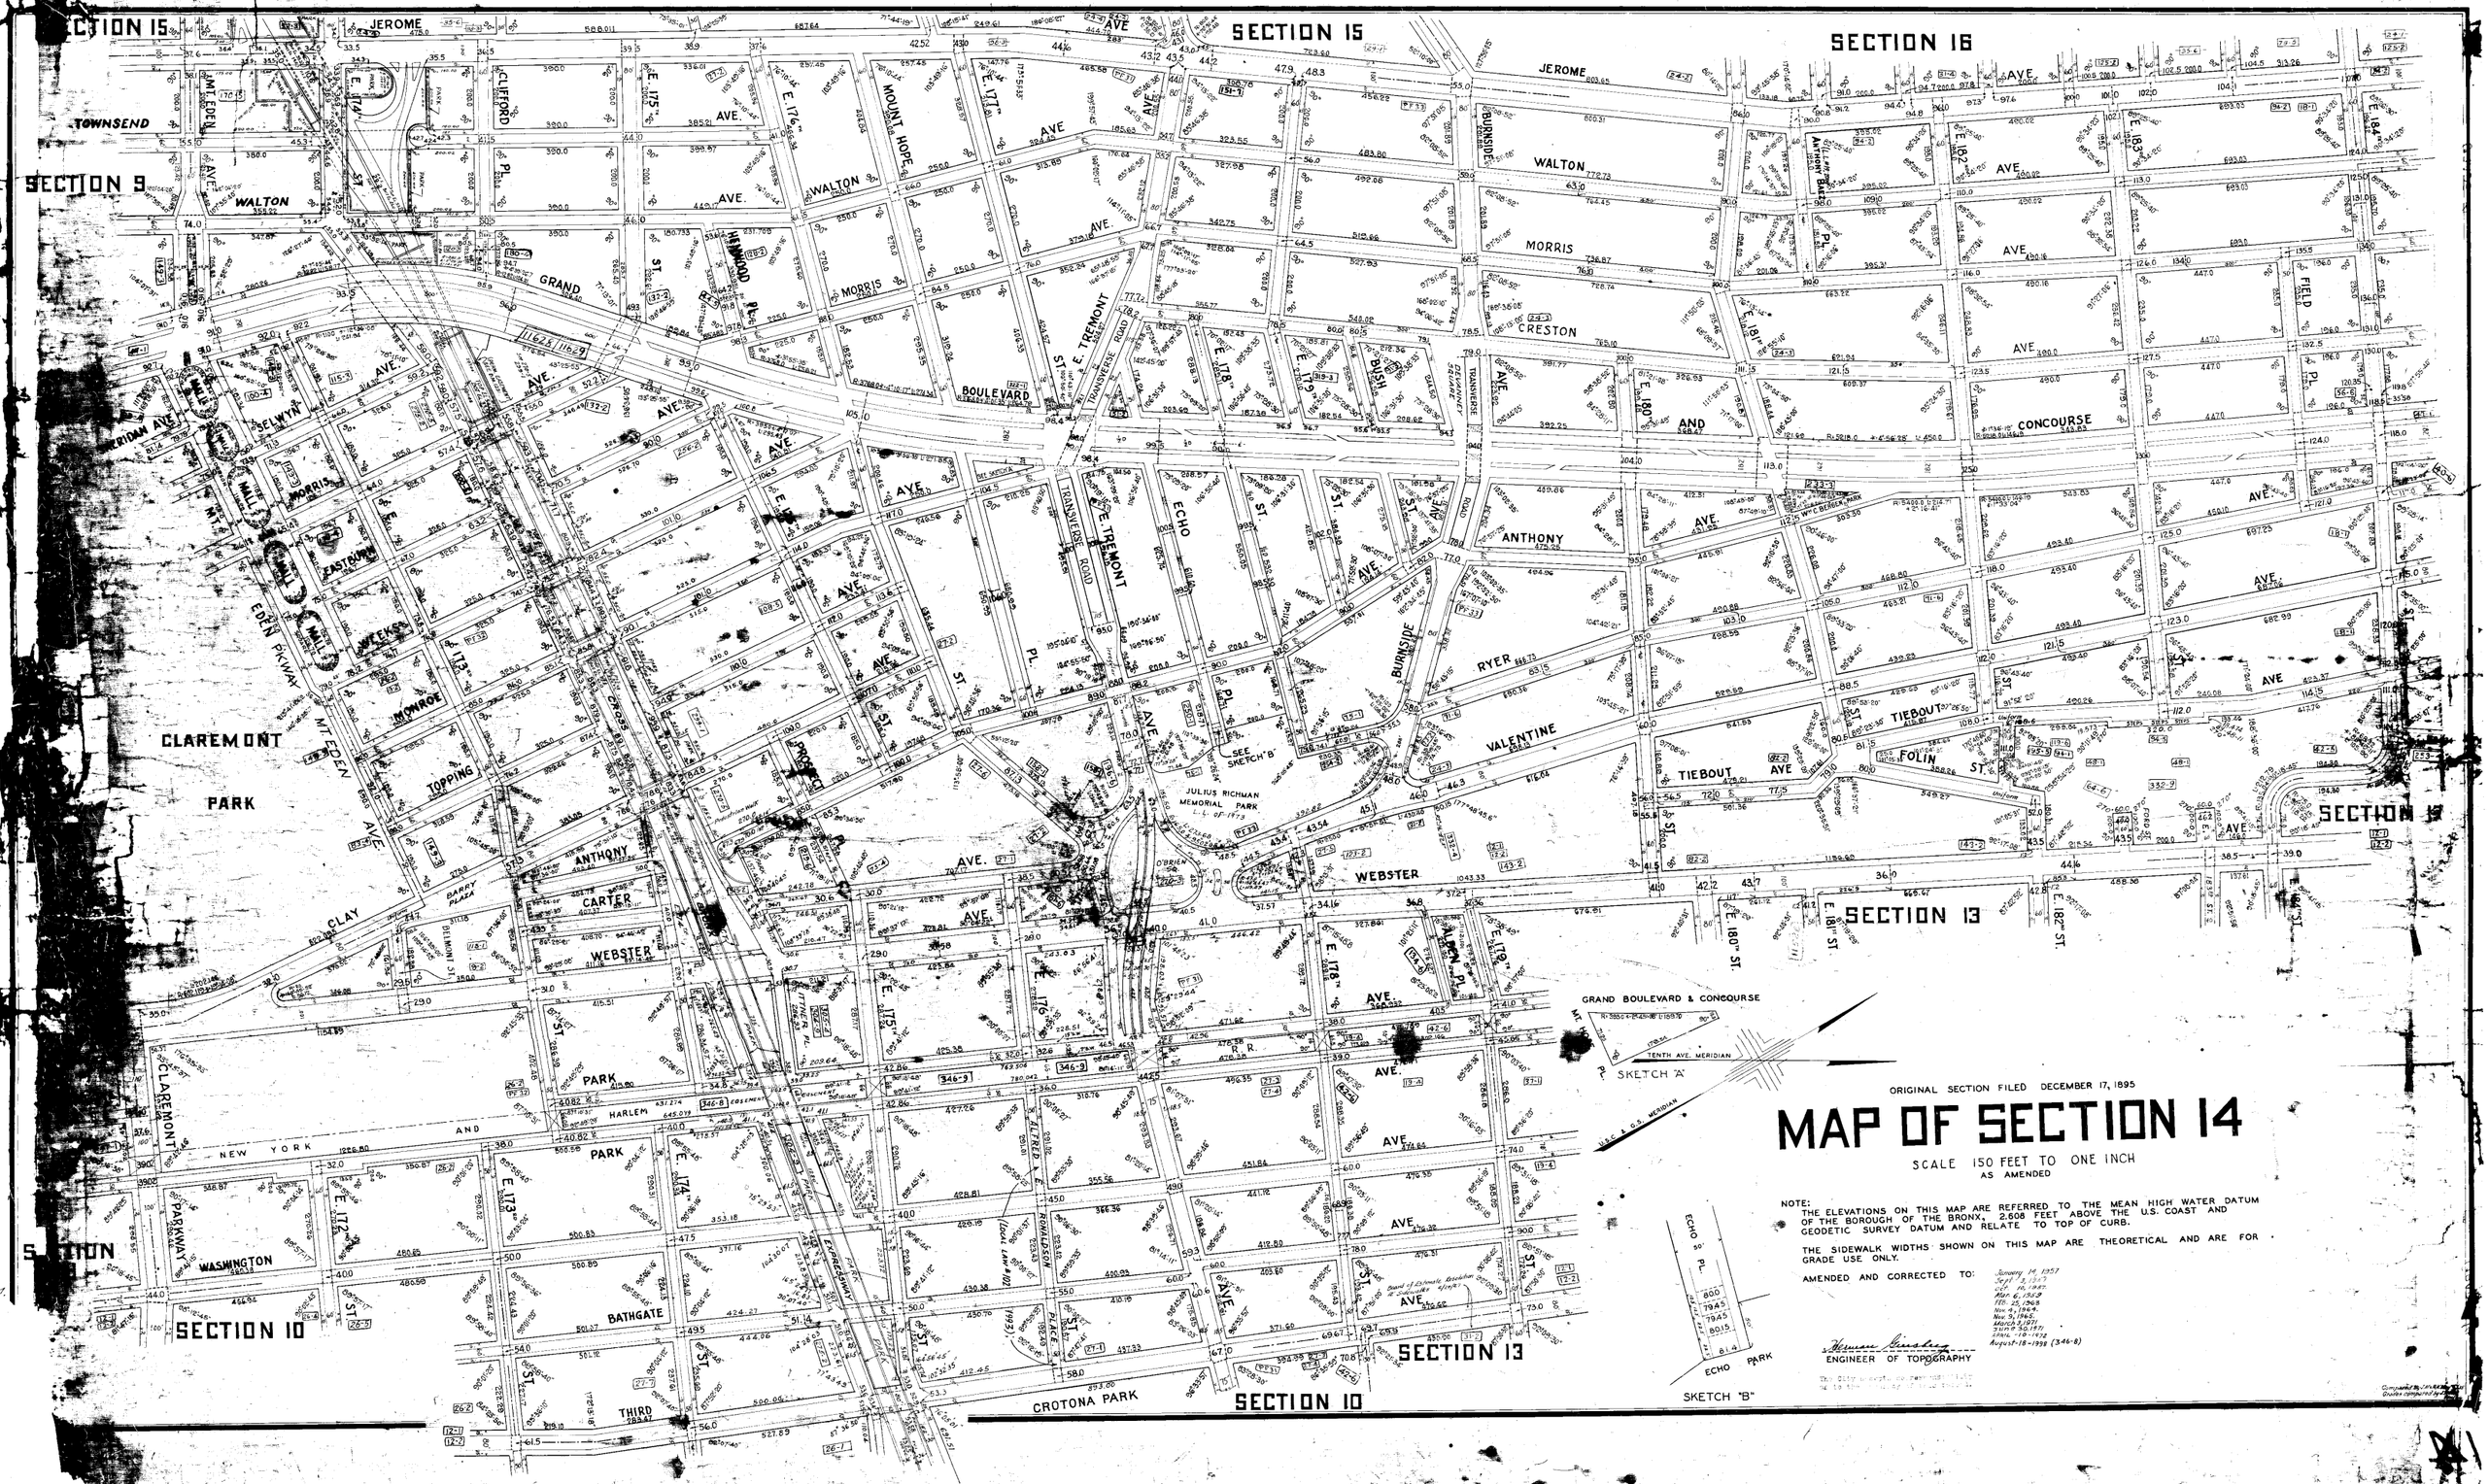
SECTION 15
SECTION 16
SECTION 9
SECTION 13
SECTION 10
JEROME
TOWNSEND
WALTON
MORRIS
CRESTON
CONCOURSE
ANTHONY
RYER
VALENTINE
TIEBOUT
FOLIN
WEBSTER
CARTER
CLAY
PARK
NEW YORK AND HARLEM
WASHINGTON
BATHGATE
THIRD
CROTONA PARK
CLAREMONT PARK
EDEN PKWAY
MT. EDEN AVE.
MOUNT HOPE
GRAND
BOULEVARD
E. TREMONT
ECHO
BURNSIDE
FIELD
JULIUS RICHMAN MEMORIAL PARK
SEE SKETCH "B"
GRAND BOULEVARD & CONCOURSE
TENTH AVE. MERIDIAN
SKETCH "A"
SKETCH "B"
ECHO PARK
ORIGINAL SECTION FILED DECEMBER 17, 1895
MAP OF SECTION 14
SCALE 150 FEET TO ONE INCH
AS AMENDED
NOTE:
THE ELEVATIONS ON THIS MAP ARE REFERRED TO THE MEAN HIGH WATER DATUM OF THE BOROUGH OF THE BRONX, 2.608 FEET ABOVE THE U.S. COAST AND GEODETIC SURVEY DATUM AND RELATE TO TOP OF CURB.
THE SIDEWALK WIDTHS SHOWN ON THIS MAP ARE THEORETICAL AND ARE FOR GRADE USE ONLY.
AMENDED AND CORRECTED TO:
ENGINEER OF TOPOGRAPHY