ORIGINAL SECTION FILED - JUNE 17, 1895.

GRADE SECTION 15

AS AMENDED

SCALE: 150 FEET TO 1 INCH.

NOTE:
THE ELEVATIONS ON THIS MAP ARE REFERRED TO THE DATUM OF THE BOROUGH OF THE BRONX, 2.608 FEET ABOVE THE U.S. COAST AND GEODETIC SURVEY DATUM AND RELATE TO TOP OF CURB.
THE SIDEWALK WIDTHS SHOWN ON THIS MAP ARE THEORETICAL AND ARE FOR GRADE USE ONLY.

AMENDED AND CORRECTED TO: JUNE 26, 1959. Nov. 25, 1959. Jan. 20, 1960. June 28, 1960. July 17, 1960. Nov. 28, 1960. Jan. 18, 1961. June 19, 1961. Oct. 4, 1961. Jan. 5, 1962. May 15, 1962. Jan. 25, 1963. June 10, 1963. Dec. 27, 1963. May 27, 1965. Oct. 8, 1965. Oct. 28, 1965. July 15, 1974. Sept. 13, 1996.
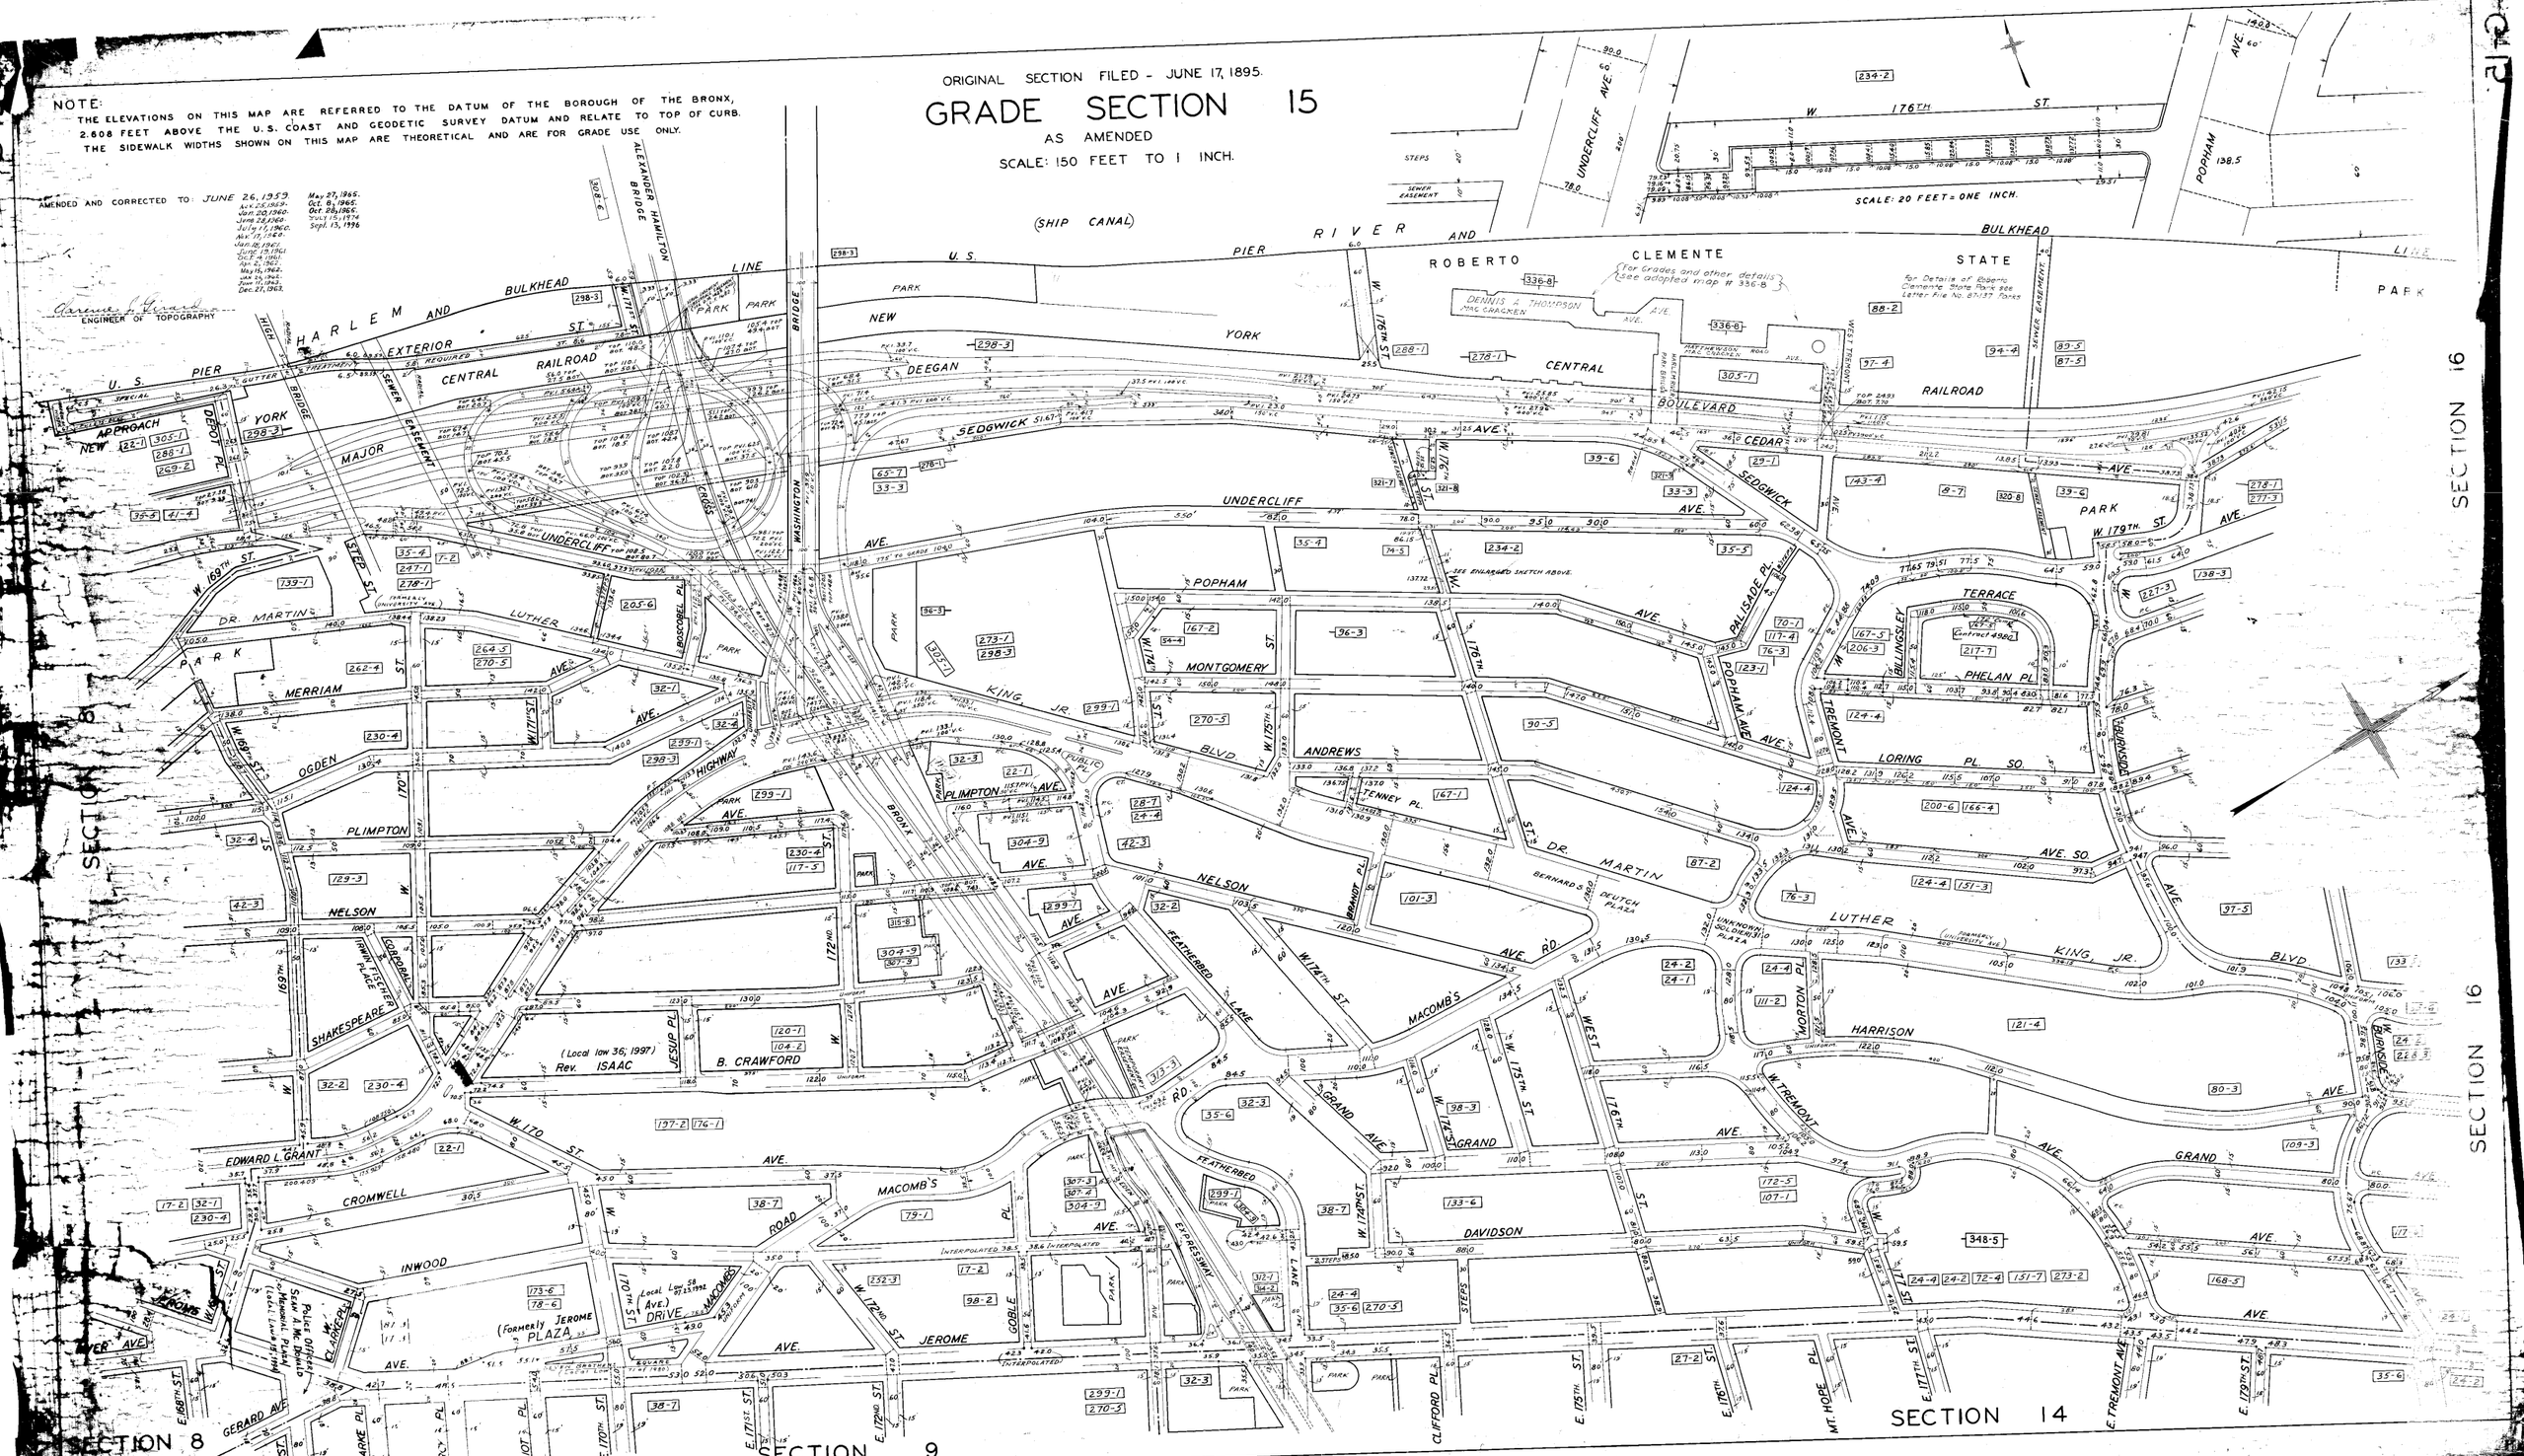
Clarence J. Gerard
ENGINEER OF TOPOGRAPHY