AMENDED

FINAL MAP SECTION 22

SCALE: 150 FEET TO 1 INCH

NOTE:
THE ELEVATIONS ON THIS MAP ARE REFERRED TO THE DATUM OF THE BOROUGH OF THE BRONX, 2.808 FEET ABOVE THE U.S. COAST AND GEODETIC SURVEY DATUM AND RELATE TO TOP OF CURB.

THE SIDEWALK WIDTHS SHOWN ON THIS MAP ARE THEORETICAL AND ARE FOR GRADE USE ONLY.

ORIGINAL SECTION FILED NOVEMBER 18, 1895

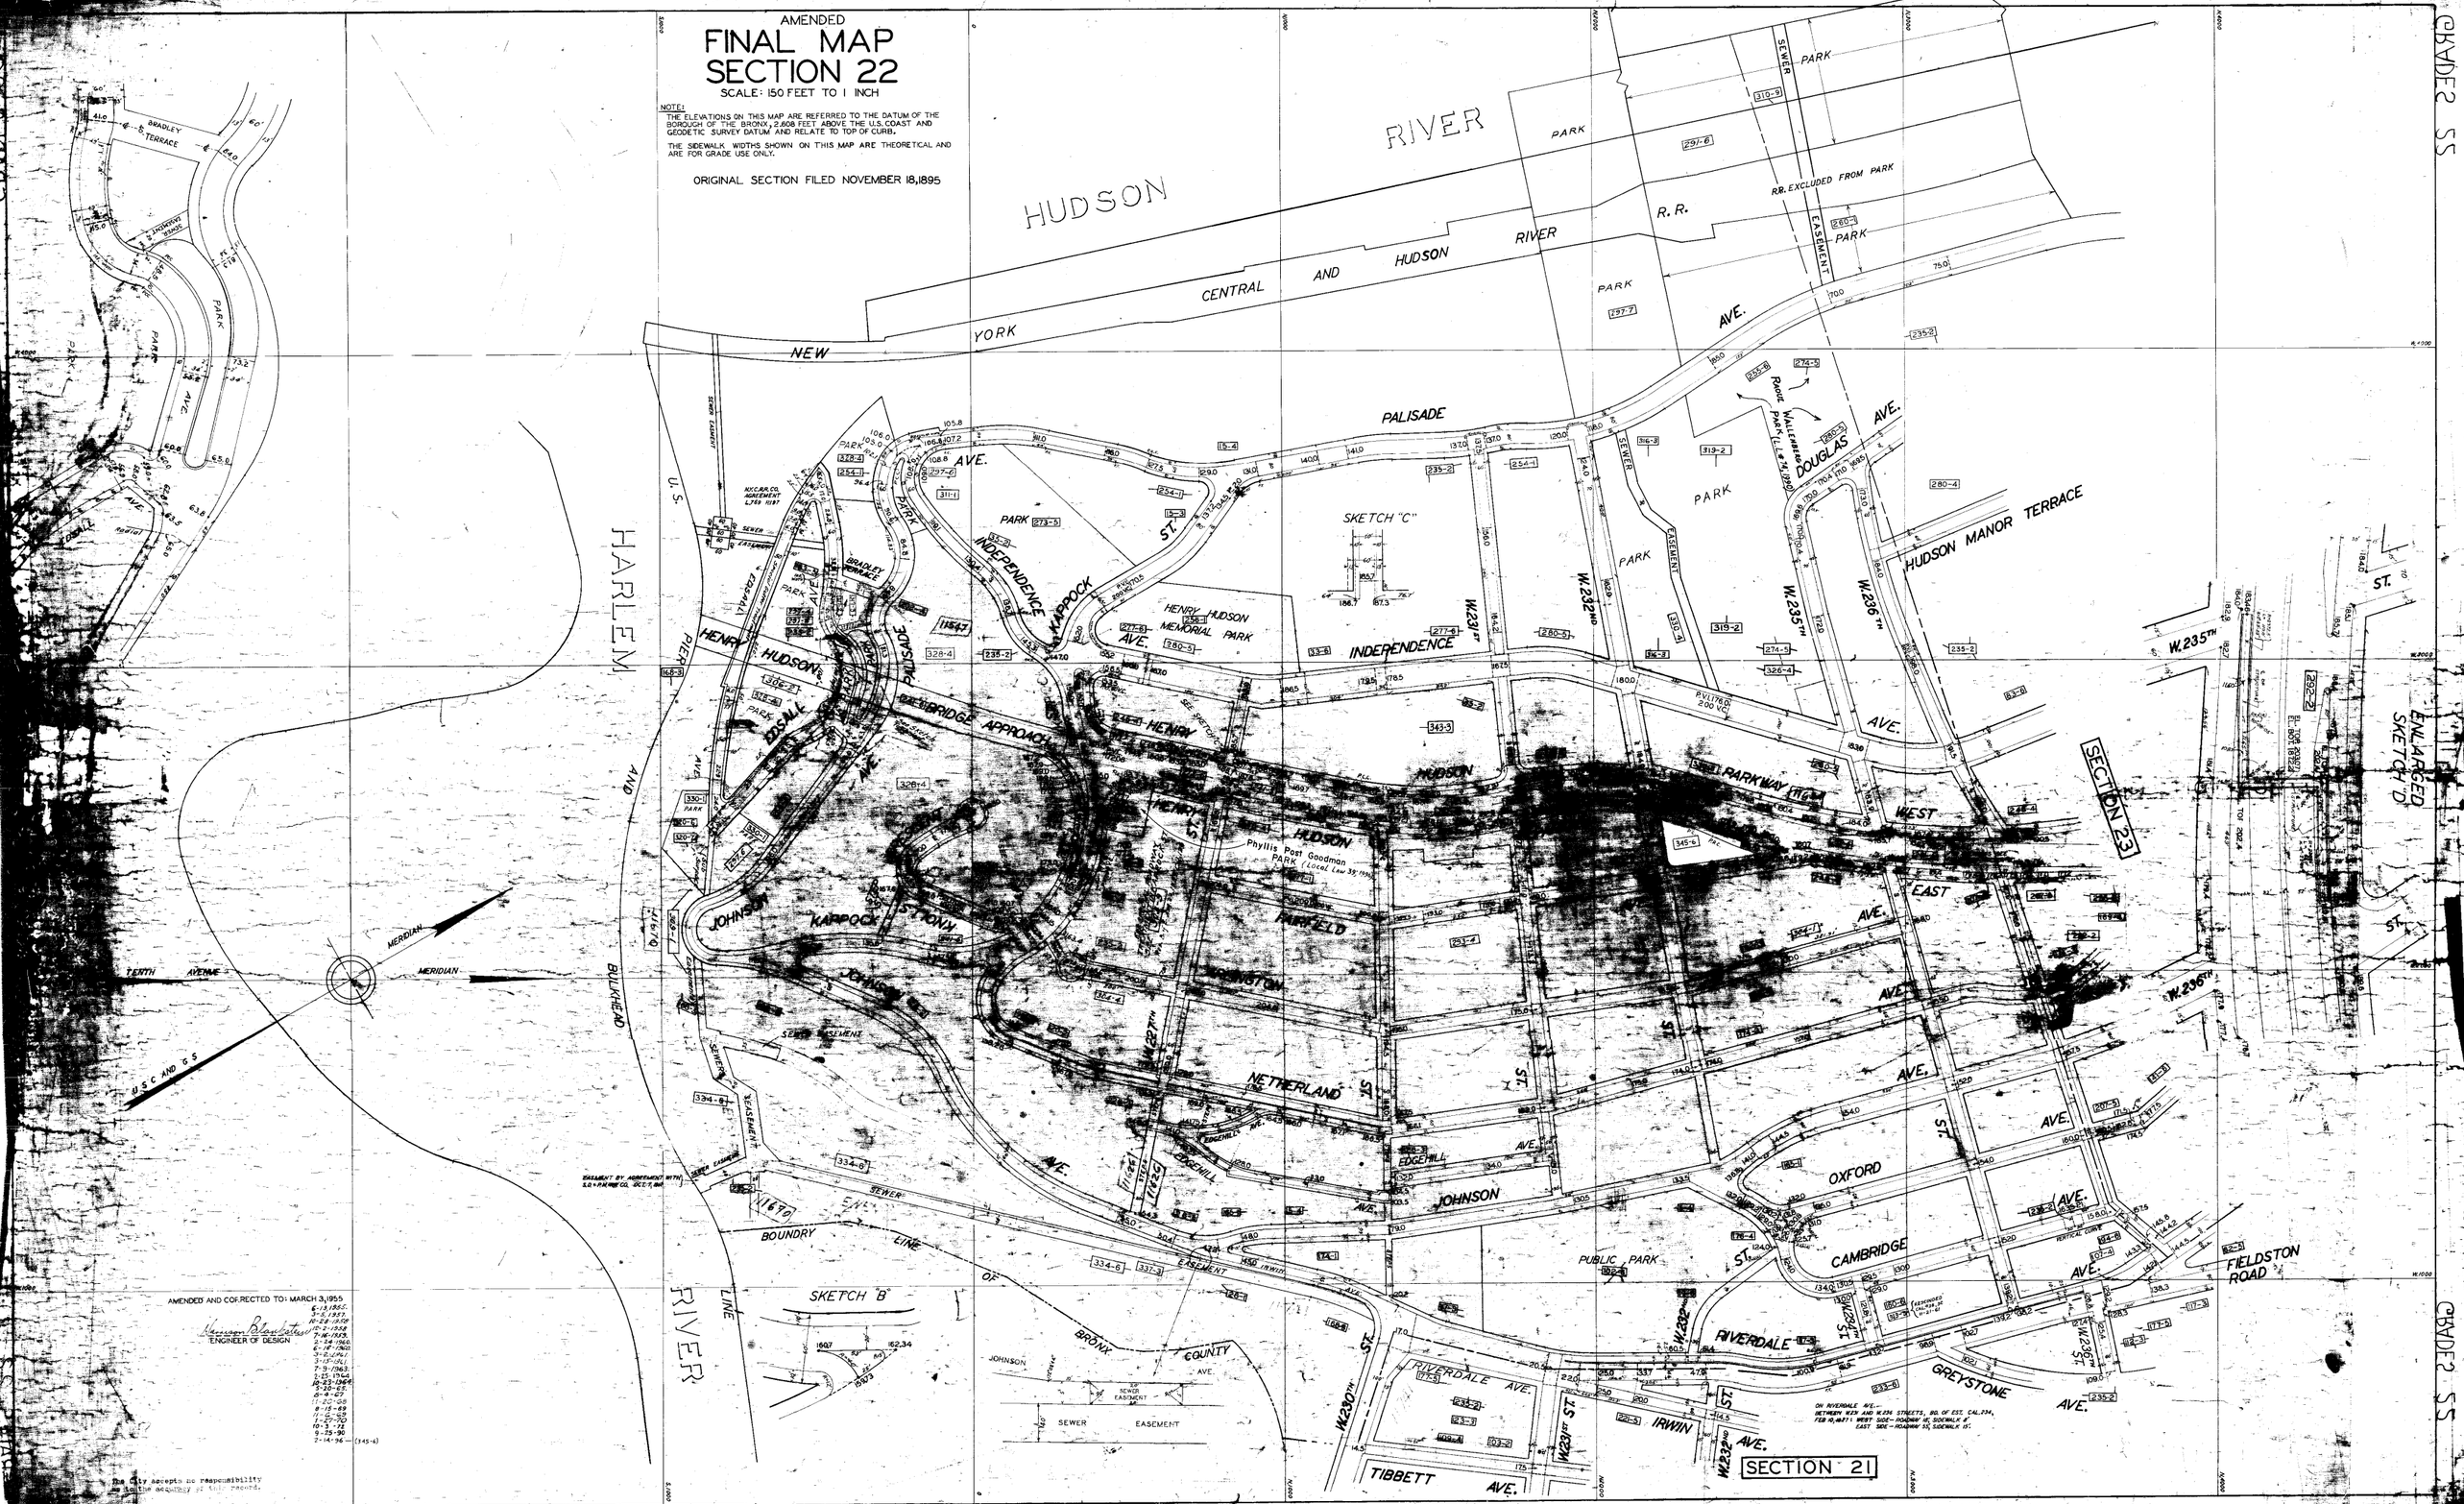

AMENDED AND CORRECTED TO: MARCH 3, 1955

6-13-1955
3-6-1957
10-28-1958
10-2-1958
7-16-1959
1-24-1960
6-18-1960
3-8-1961
3-15-1961
7-9-1963
1-25-1966
10-23-1968
5-20-69
6-4-69
1-20-68
8-15-69
11-5-69
1-27-70
10-3-72
9-25-90
2-14-96 — (345-6)

Vincent Blondetto
ENGINEER OF DESIGN

The City accepts no responsibility as to the accuracy of this record.