MAP OR PLAN OF SECTION 27.

SCALE: 300 FEET TO ONE INCH.

Adopted, NEW YORK JUNE 17TH 1895.

LOUIS F. HAFFEN

Commissioner of Street Improvements of the 23rd and 24th Wards.

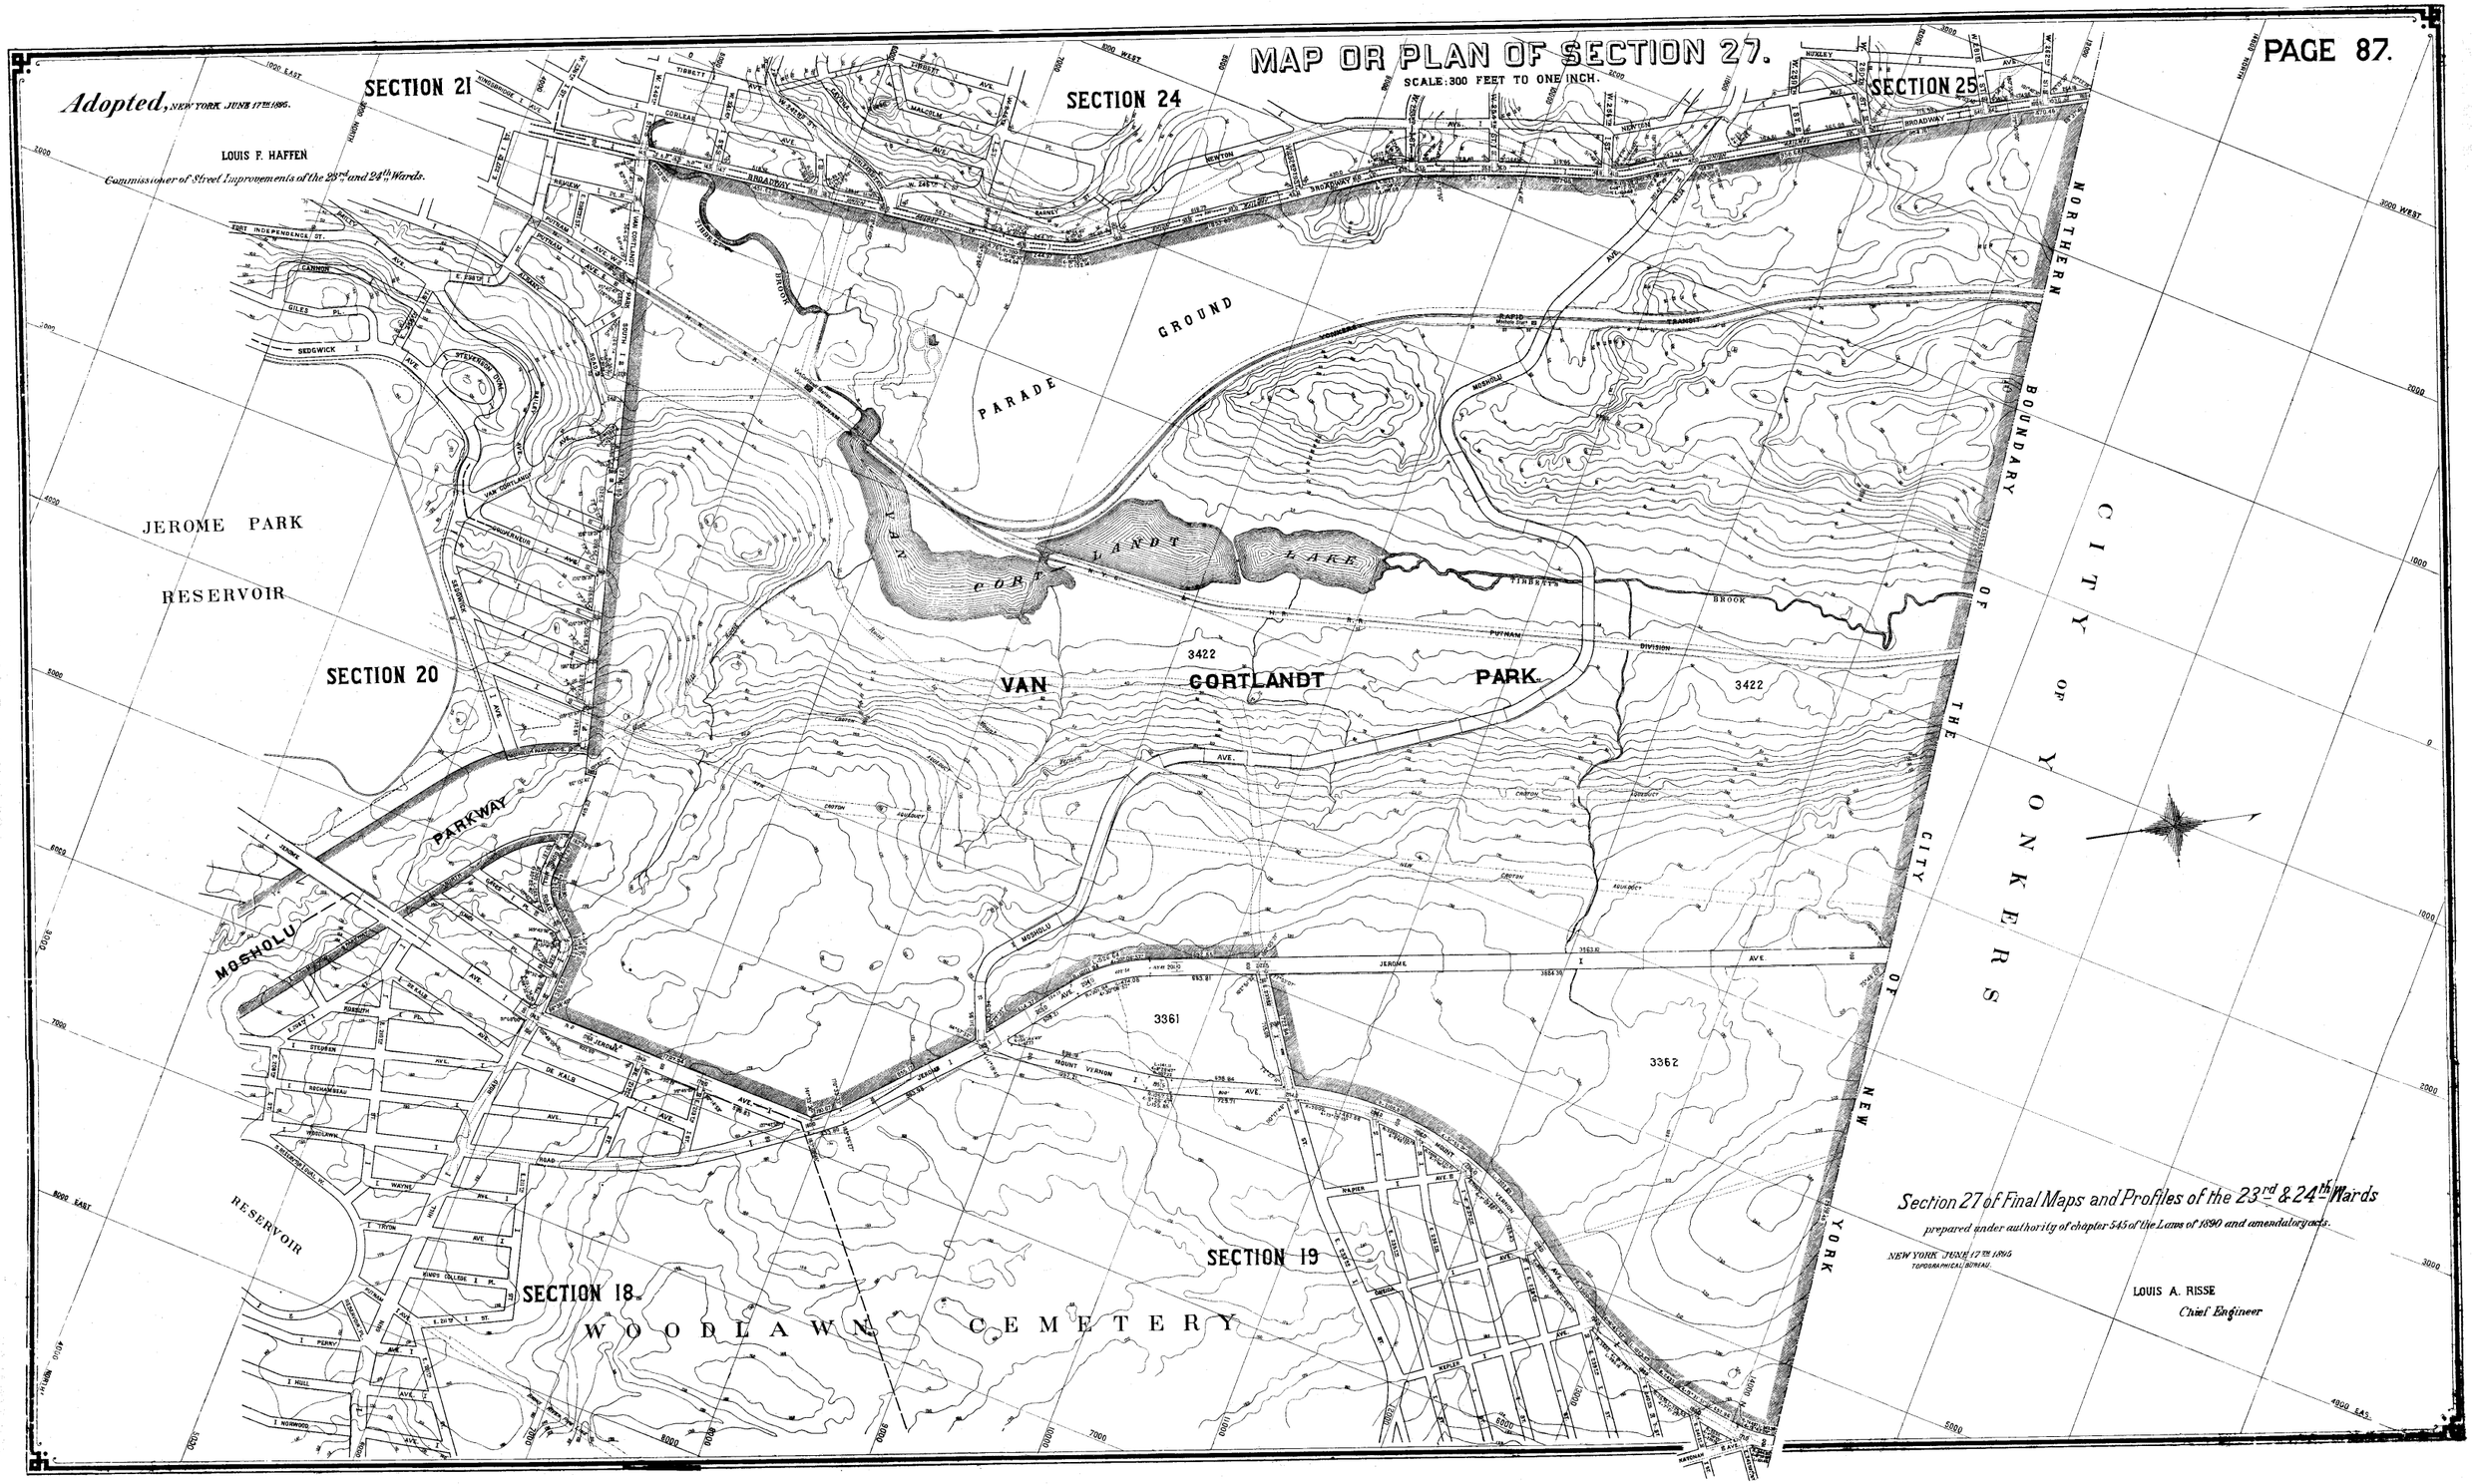

Section 27 of Final Maps and Profiles of the 23rd & 24th Wards

prepared under authority of chapter 545 of the Laws of 1890 and amendatory acts.

NEW YORK JUNE 17TH 1895
TOPOGRAPHICAL BUREAU.

LOUIS A. RISSE
Chief Engineer