FINAL SECTION FILED JUNE 17, 1911

PLAN OF SECTION 35

AS AMENDED

NOTE:
THE ELEVATIONS ON THIS MAP ARE REFERRED TO THE DATUM OF THE BOROUGH OF THE BRONX 2.608 FEET ABOVE THE U.S. COAST AND GEODETIC SURVEY DATUM AND RELATE TO TOP OF CURB.
THE SIDEWALK WIDTHS SHOWN ON THIS MAP ARE THEORETICAL AND ARE FOR GRADE USE ONLY.

SCALE = 150 FEET = 1 INCH

AMENDED AND CORRECTED TO: DEC. 13, 1957
Sept. 2, 1958.
April 26-1976
Jan. 19-1978
Apr. 5, 1990
March 19, 1999
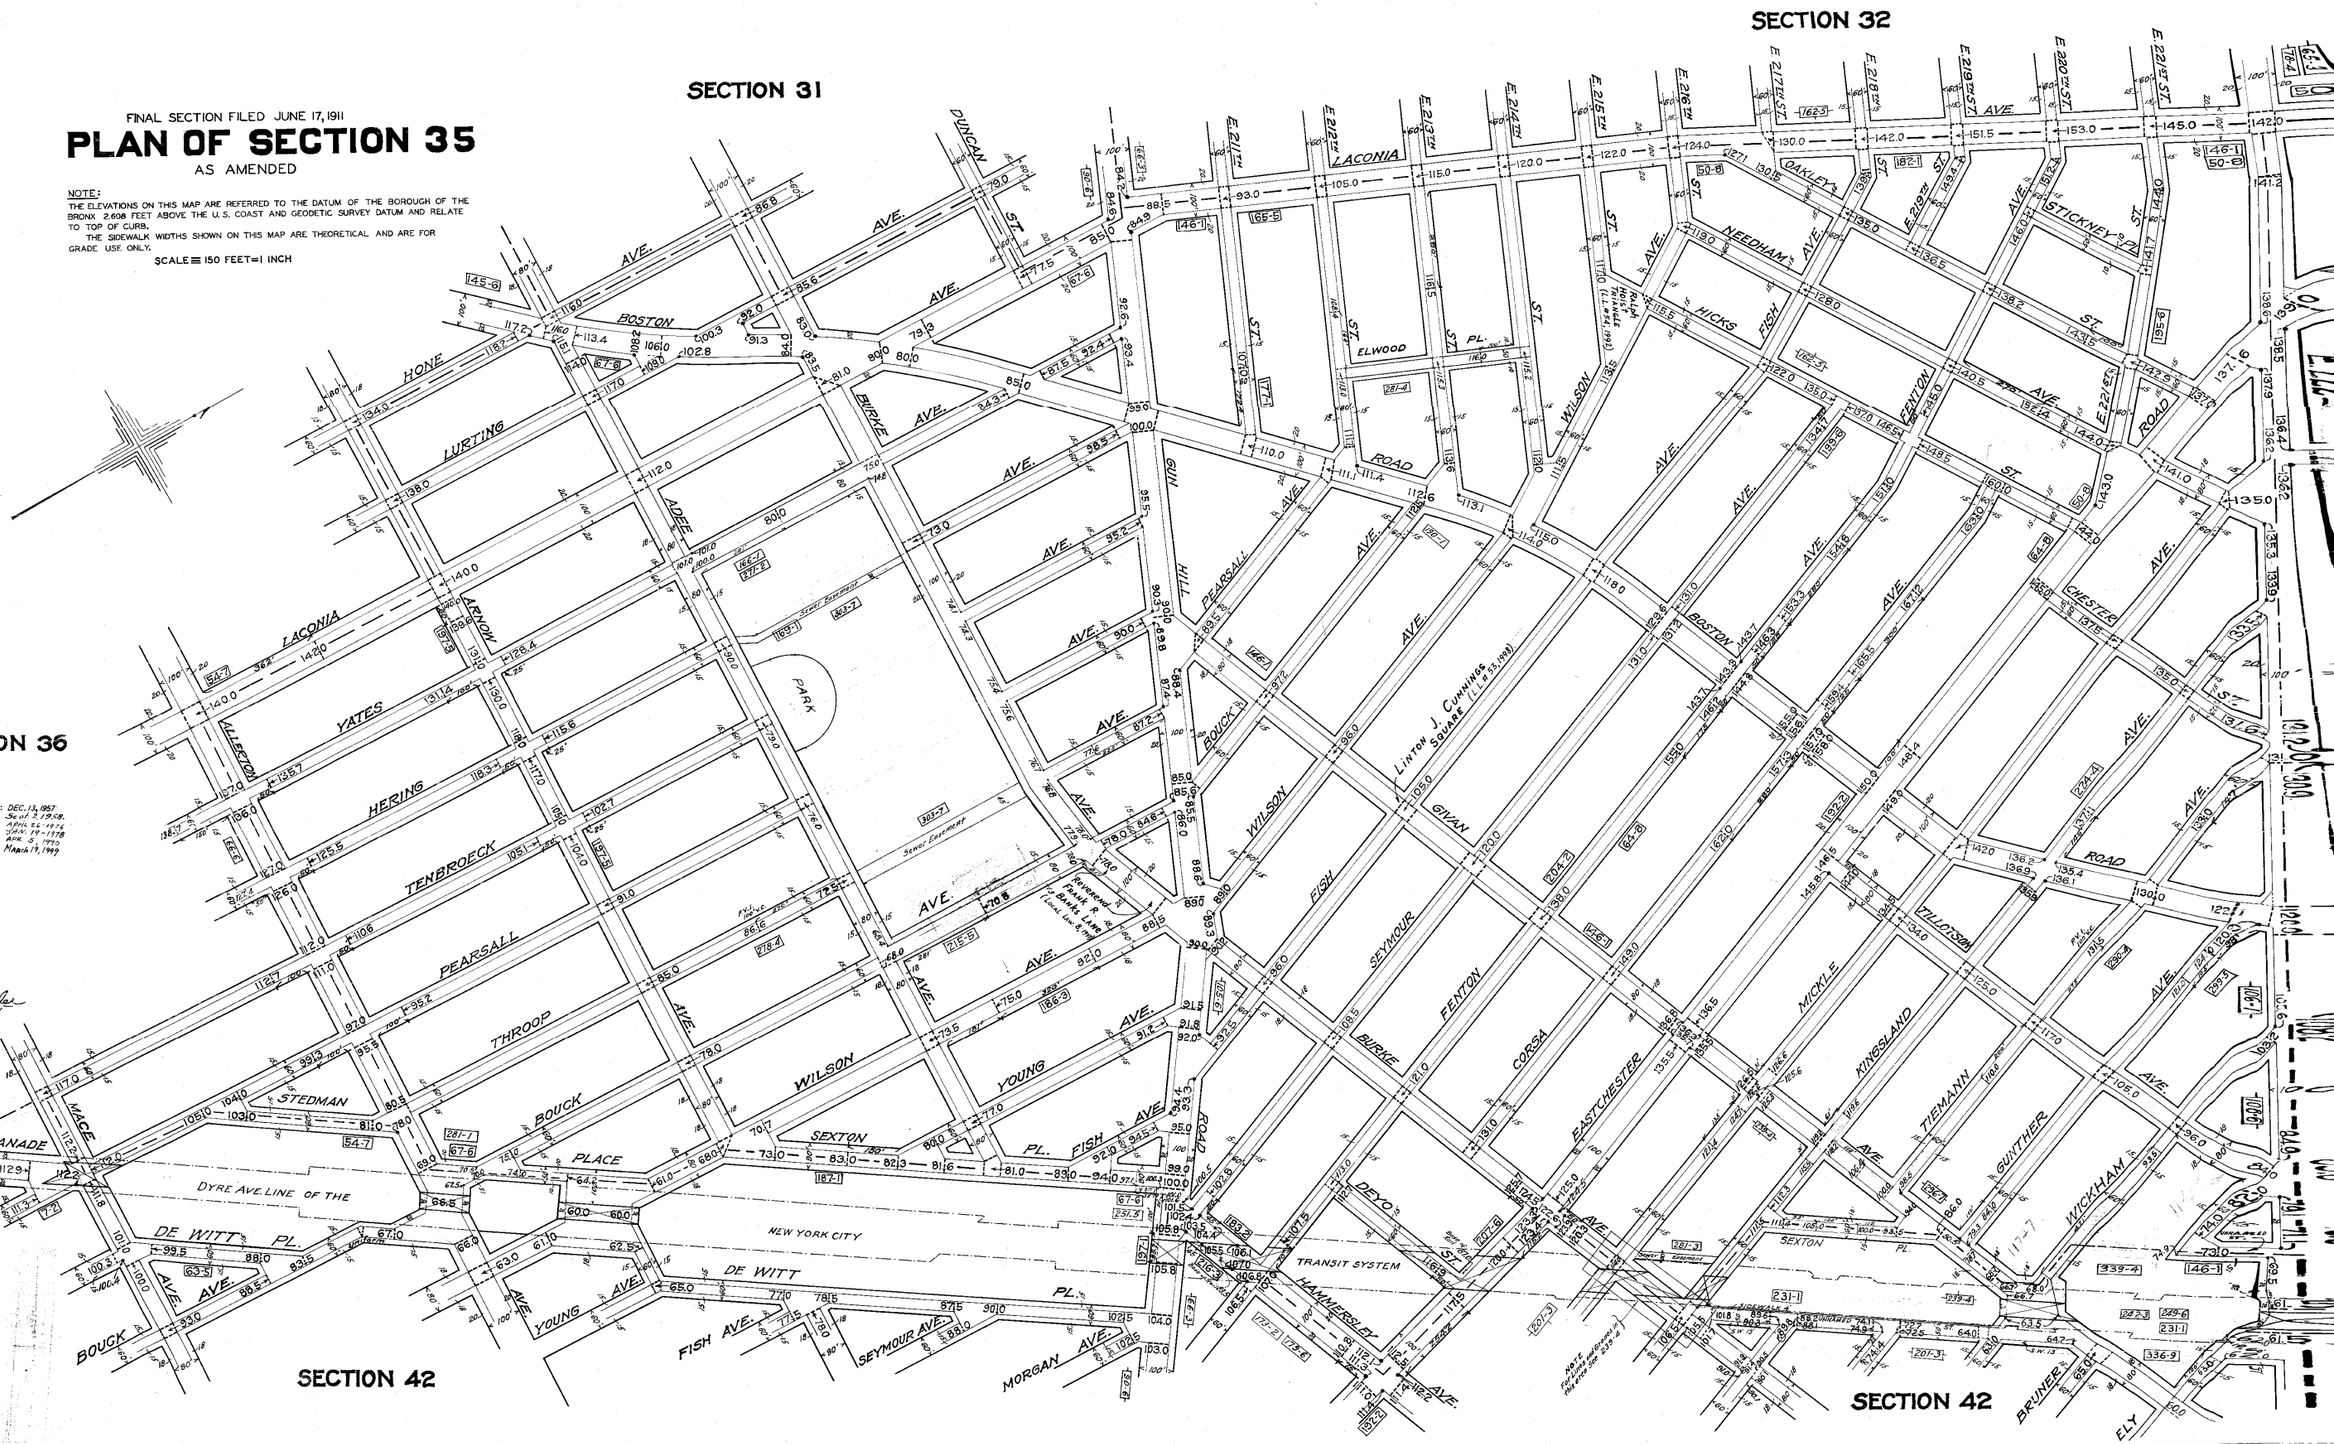
William O. Tiedler
ENGINEER OF TOPOGRAPHY