SECTION 38

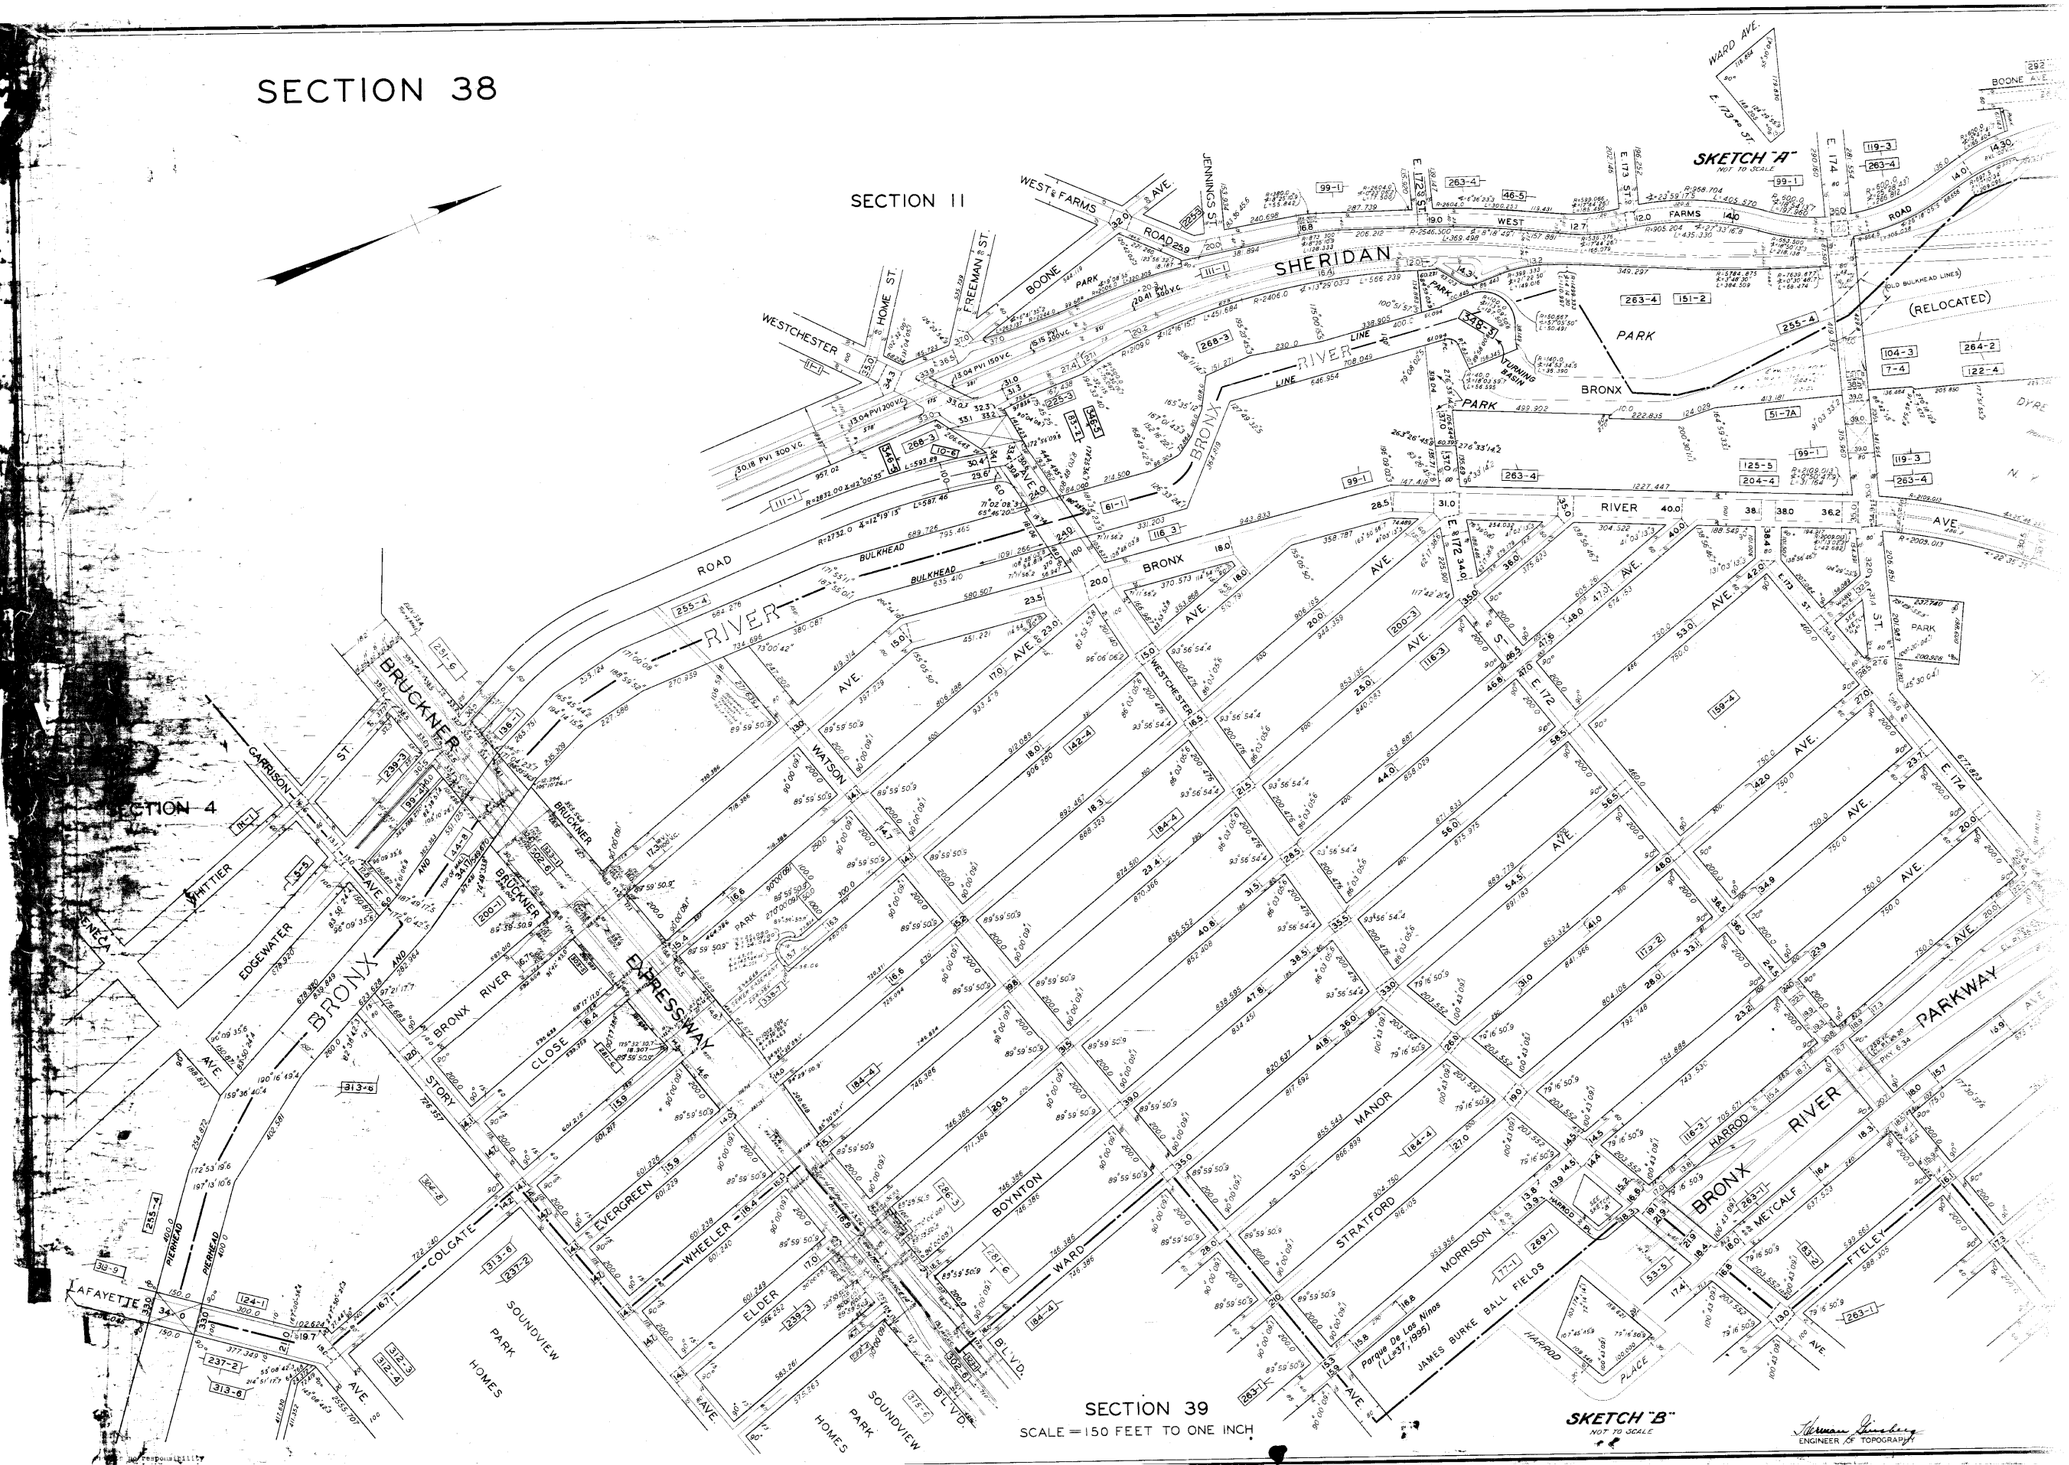
SECTION 11
SECTION 4
SECTION 39
SCALE = 150 FEET TO ONE INCH
SKETCH "A"
NOT TO SCALE
SKETCH "B"
NOT TO SCALE
ENGINEER OF TOPOGRAPHY
SHERIDAN
EXPRESSWAY
BRUCKNER
BRONX RIVER
PARKWAY
JAMES BURKE BALL FIELDS
Parque De Los Ninos (LL57, 1995)
(RELOCATED)
(OLD BULKHEAD LINES)
TURNING BASIN
WESTCHESTER
BOONE
WARD AVE.
E. 173rd ST.
E. 174th ST.
E. 172nd ST.
WEST FARMS ROAD
JENNINGS ST.
FREEMAN ST.
HOME ST.
WHITTIER
EDGEWATER
GARRISON
SOUNDVIEW PARK HOMES
LAFAYETTE
COLGATE
EVERGREEN
WHEELER
ELDER
WATSON
BOYNTON
WARD
STRATFORD
MANOR
MORRISON
HARROD
METCALF
FTELEY
CLOSE
STORY
PIERMONT
PIERREPONT
Oct. 6, 1999
Nov. 8, 2001