ORIGINAL SECTION FILED NOVEMBER 13, 1901 & OCTOBER 16, 1911

MAP OR PLAN OF SECTION 42

AS AMENDED

SCALE: 150 FEET TO 1 INCH

THE ELEVATIONS ON THIS MAP ARE REFERRED TO THE DATUM OF THE BOROUGH OF THE BRONX 2.608 FEET ABOVE THE U.S. COAST AND GEODETIC SURVEY DATUM AND RELATE TO TOP OF CURB.

THE SIDEWALK WIDTHS SHOWN ON THIS MAP ARE THEORETICAL AND ARE FOR GRADE USE ONLY.

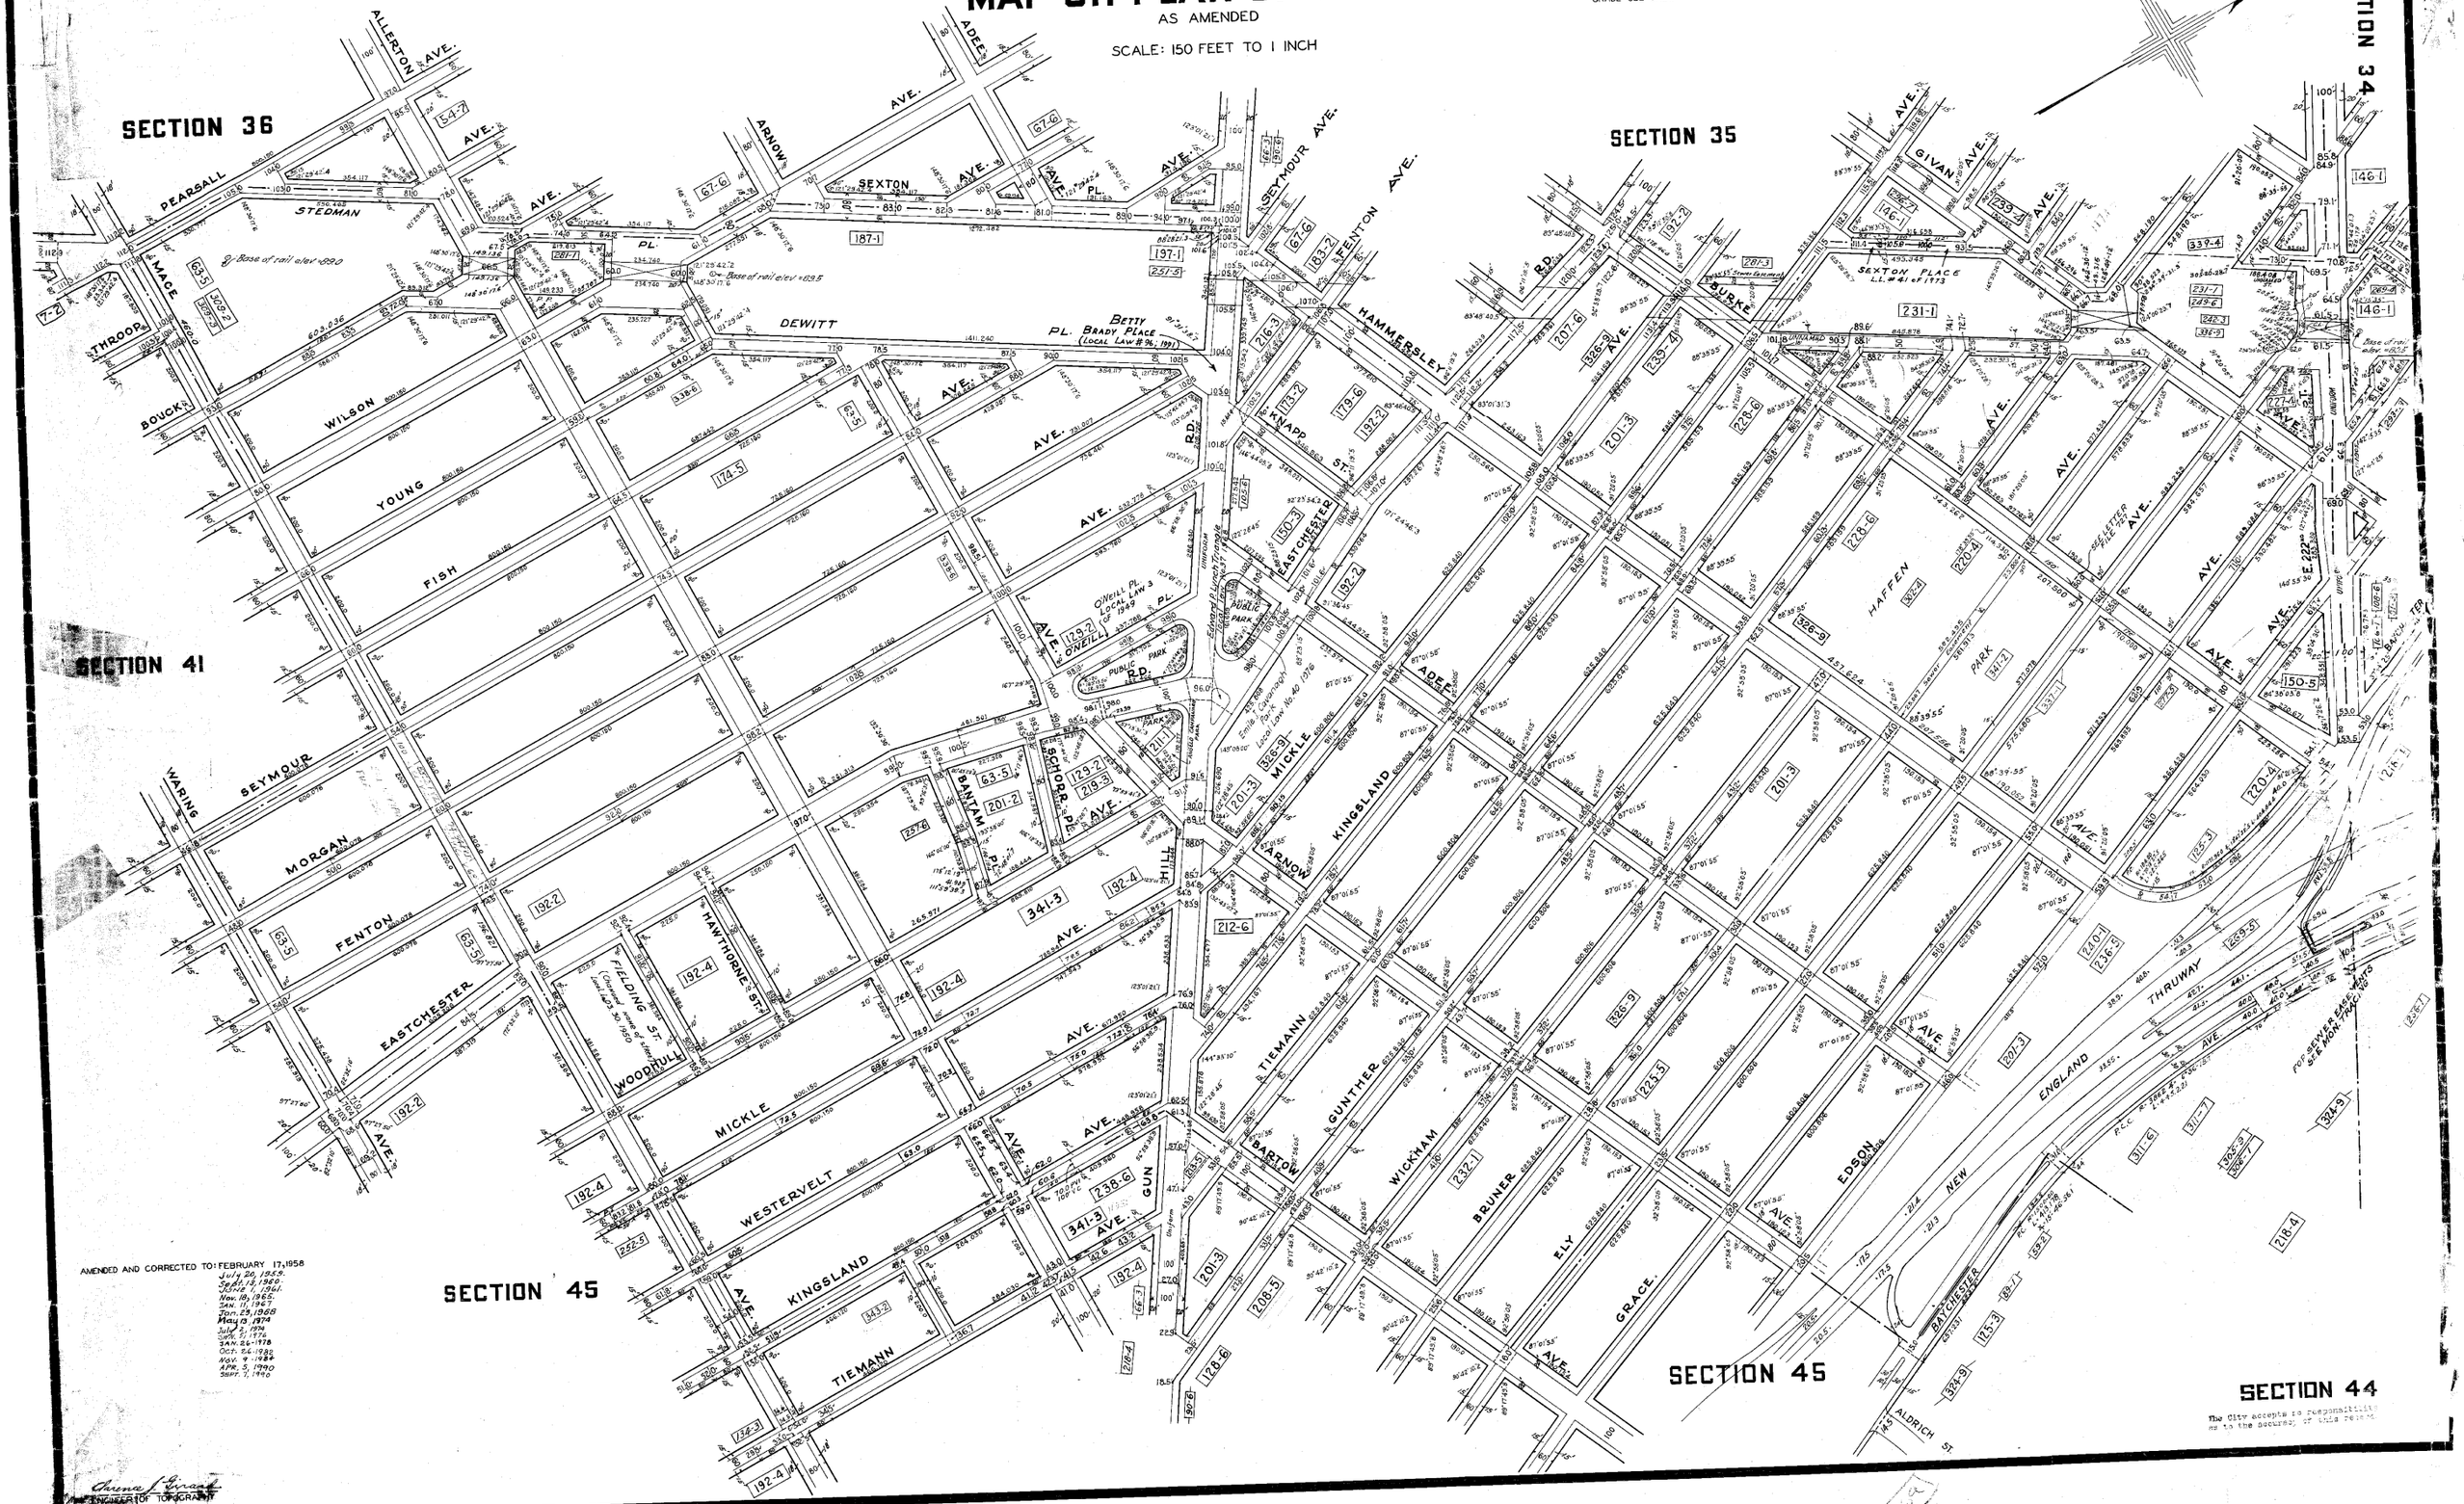

AMENDED AND CORRECTED TO: FEBRUARY 17, 1958
July 20, 1959.
Sept. 12, 1960.
Jan. 1, 1961.
Nov. 18, 1965.
JAN. 11, 1967
Jan. 29, 1968
May 13, 1974
July 2, 1974
Sept. 7, 1974
JAN. 26, 1978
Oct. 26, 1982
Nov. 9, 1984
APR. 5, 1990
Sept. 7, 1990

Thomas F. Gerard
ENGINEER OF TOPOGRAPHY

The City accepts no responsibility as to the accuracy of this reprint