FINAL SECTION FILED JANUARY 9, 1914

FINAL MAP SECTION 55

AS AMENDED

SCALE: 150 FEET TO INCH

NOTE:
THE ELEVATIONS ON THIS MAP ARE REFERRED TO THE DATUM OF THE BOROUGH OF THE BRONX 2.608 FEET ABOVE THE U.S. COAST AND GEODETIC SURVEY DATUM AND RELATE TO TOP OF CURB.
THE SIDEWALK WIDTHS SHOWN ON THIS MAP ARE THEORETICAL AND ARE FOR GRADE USE ONLY.

AMENDED AND CORRECTED TO: OCTOBER 9, 1956

3-14-57
8-5-56
10-30-59
6-6-60
1-23-62
3-10-63
6-5-63
12-31-64
4-28-65
1-8-66
4-5-66
2-5-69
8-17-69
1-23-86
2-5-90
7-31-90
8-17-90
2-20-96
5-28-97
6-30-97
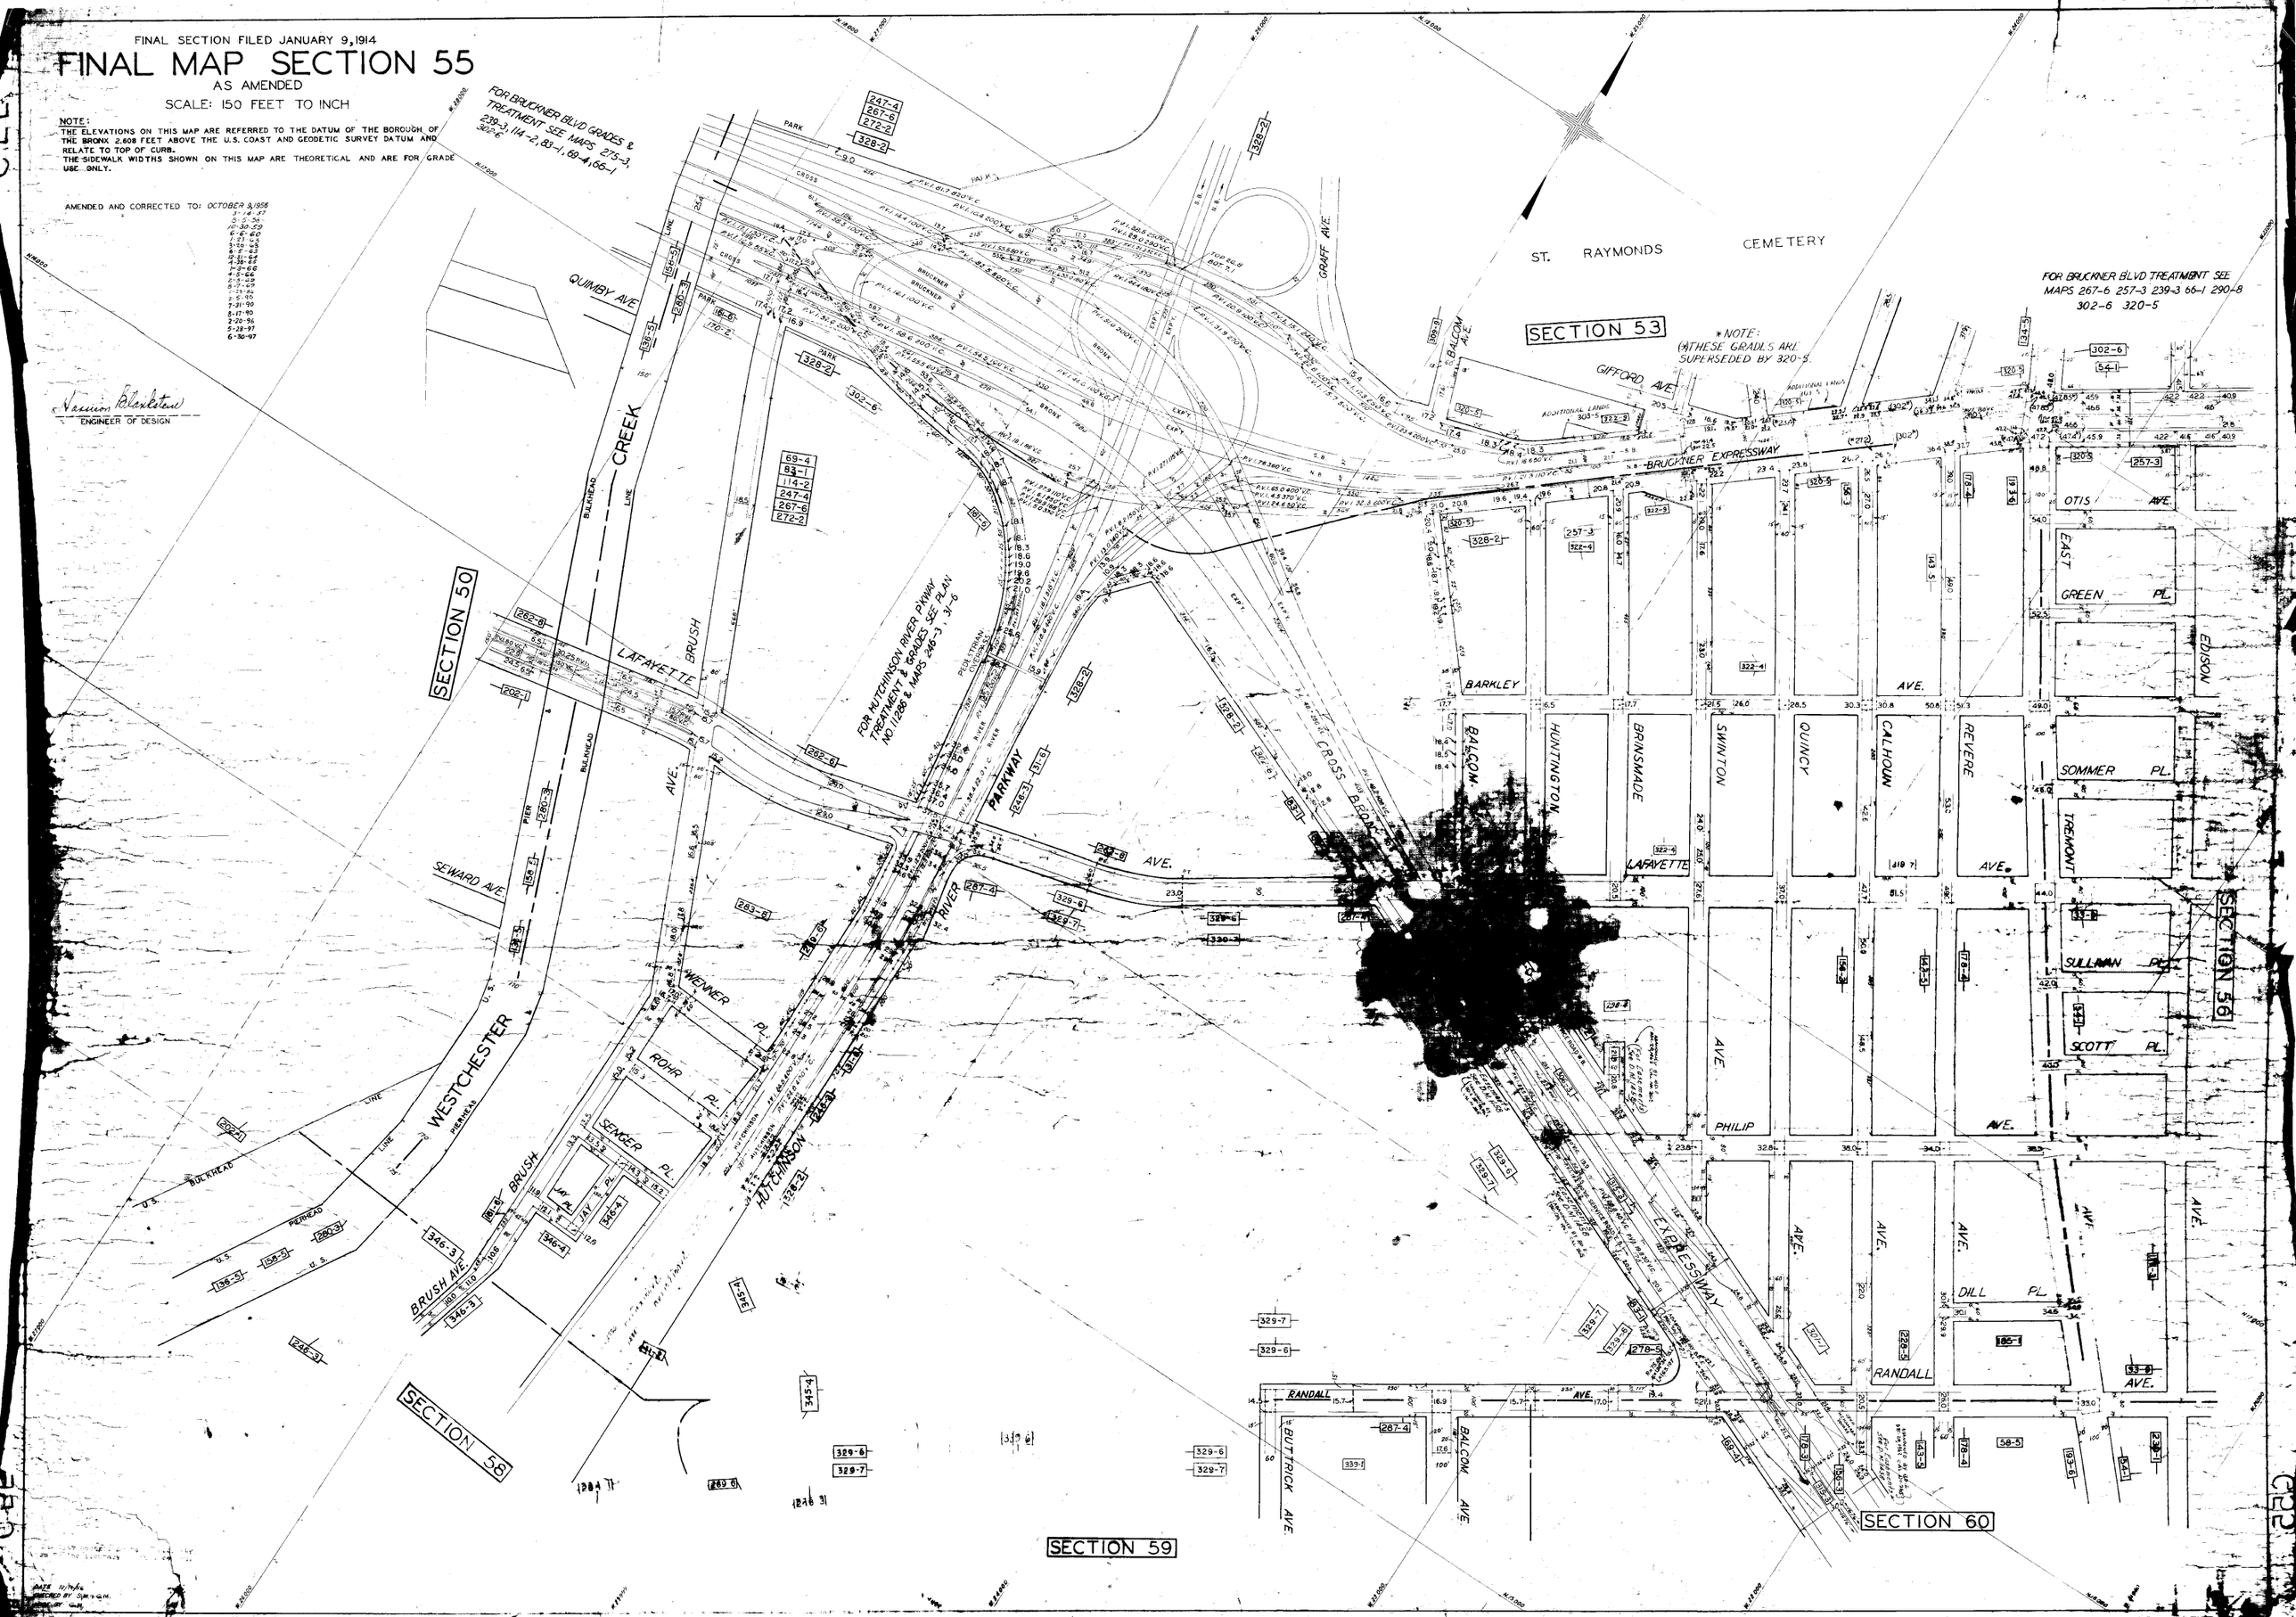
Hannon Blankstein
ENGINEER OF DESIGN