# MAP OF SECTION 63

AS AMENDED

ORIGINAL SECTION FILED: FEB. 2, 1929.

SCALE: 150 FEET TO ONE INCH.

NOTE:

THE ELEVATIONS ON THIS MAP ARE REFERRED TO THE DATUM OF THE BOROUGH OF THE BRONX 2.608 FEET ABOVE THE U.S. COAST AND GEODETIC SURVEY DATUM AND RELATE TO TOP OF CURB.

THE SIDEWALK WIDTHS SHOWN ON THIS MAP ARE THEORETICAL AND ARE FOR GRADE USE ONLY.

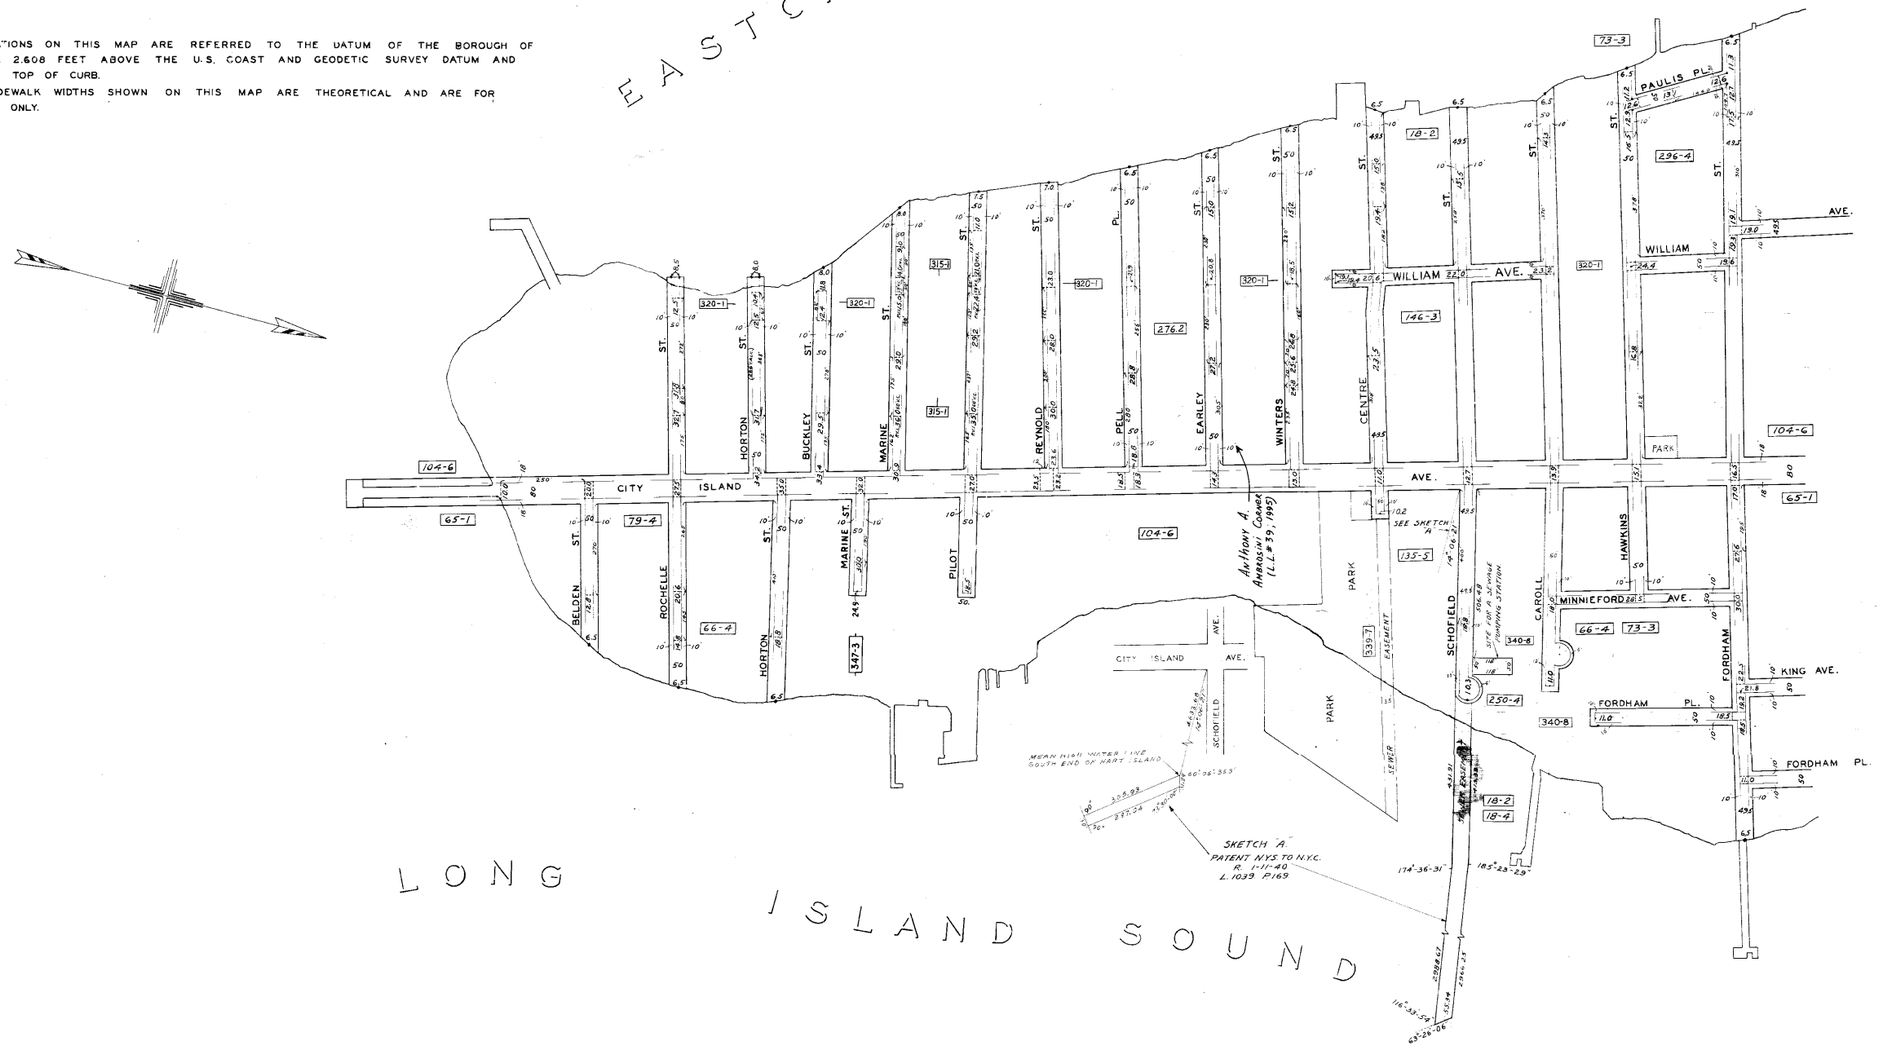


AMENDED AND CORRECTED TO OCT. 13, 1959.
Dec. 6, 1962.
Feb. 13, 1968.
Sept. 16, 1978
Jan. 18, 1984
July 19, 1999

ENGINEER OF TOPOGRAPHY