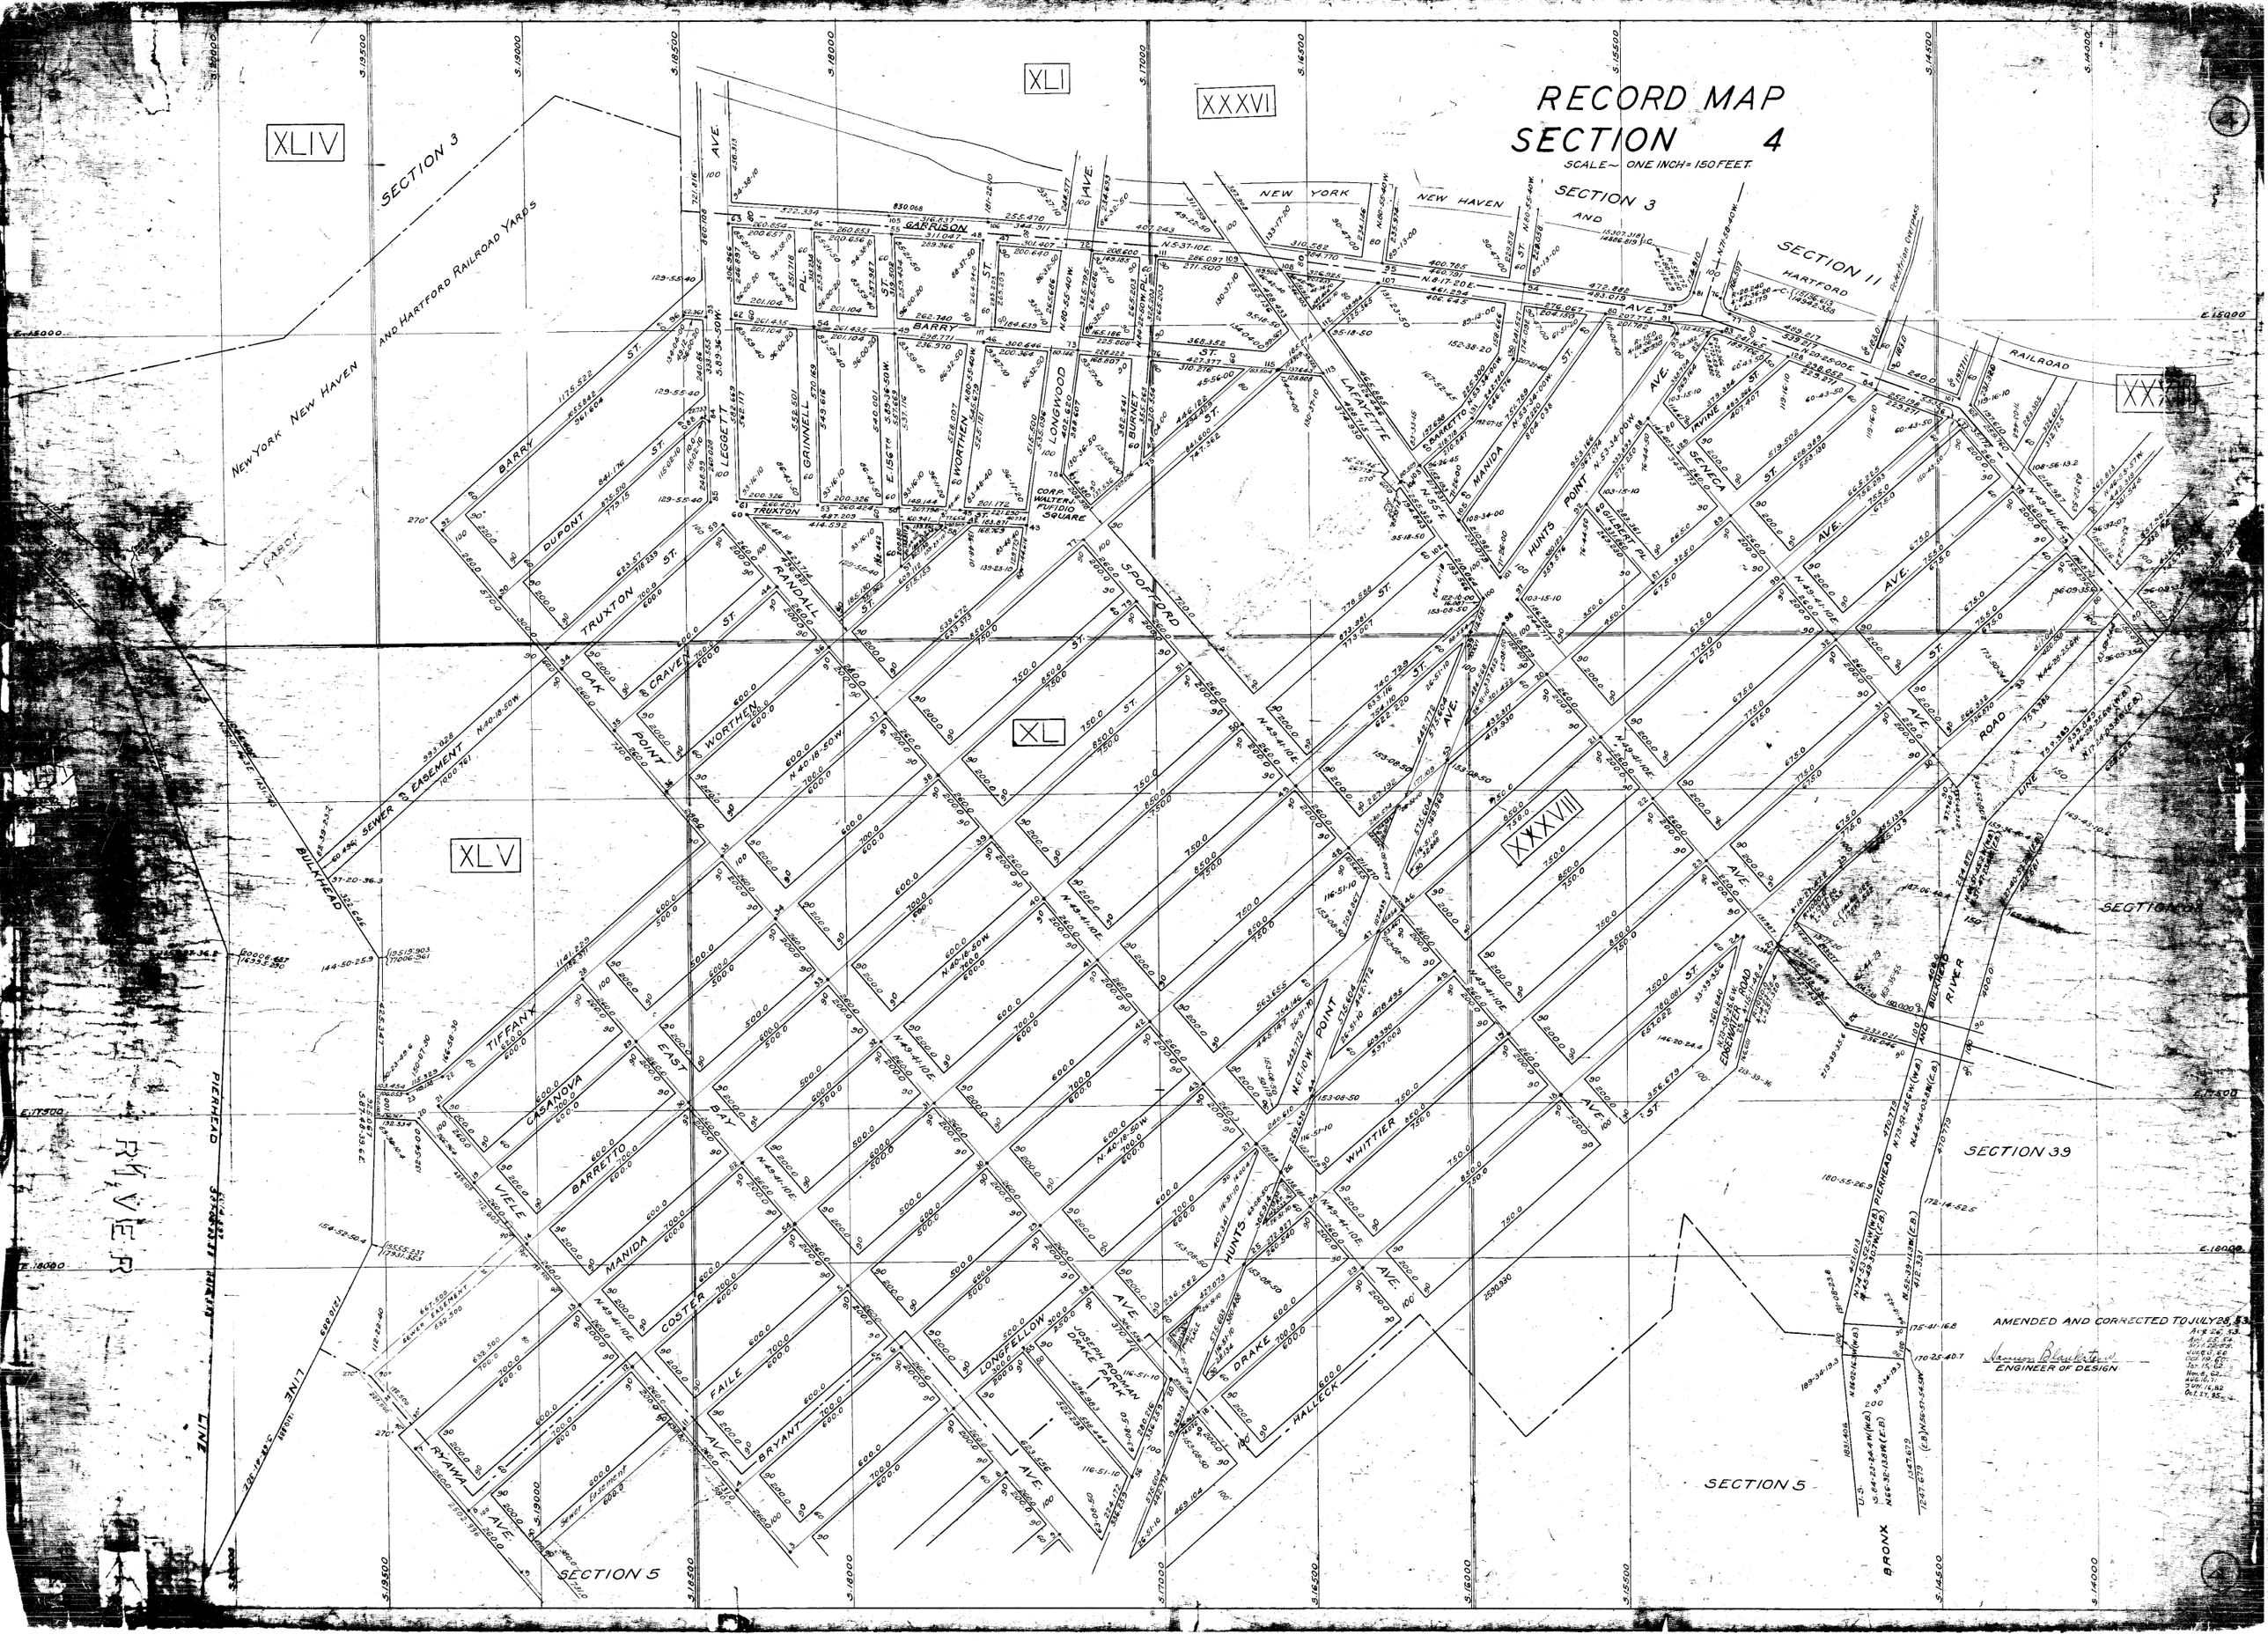
RECORD MAP
SECTION 4
SCALE~ ONE INCH= 150 FEET.
XLIV
XLI
XXXVI
XXXVII
XL
XLV
SECTION 3
SECTION 11
SECTION 39
SECTION 5
NEW YORK NEW HAVEN AND HARTFORD RAILROAD YARDS
NEW YORK NEW HAVEN AND HARTFORD RAILROAD
GARRISON
BARRY
LEGGETT
GRINNELL
WORTHEN
LONGWOOD
BURNET
LAFAYETTE
MANIDA
HUNTS POINT
SENECA
IRVINE
TRUXTON
DUPONT
RANDALL
SPOFFORD
OAK POINT
CRAVEN
SEWER EASEMENT
BULKHEAD
TIFFANY
CASANOVA
EAST BAY
VIELE
BARRETTO
COSTER
FAILE
BRYANT
RYAWA
LONGFELLOW
JOSEPH RODMAN DRAKE PARK
DRAKE
HALLECK
WHITTIER
EDGEWATER ROAD
PIERHEAD AND BULKHEAD LINE
RIVER
BRONX
CORP. WALTER J. FUFIDIO SQUARE
AMENDED AND CORRECTED TO JULY 28, 53
ENGINEER OF DESIGN