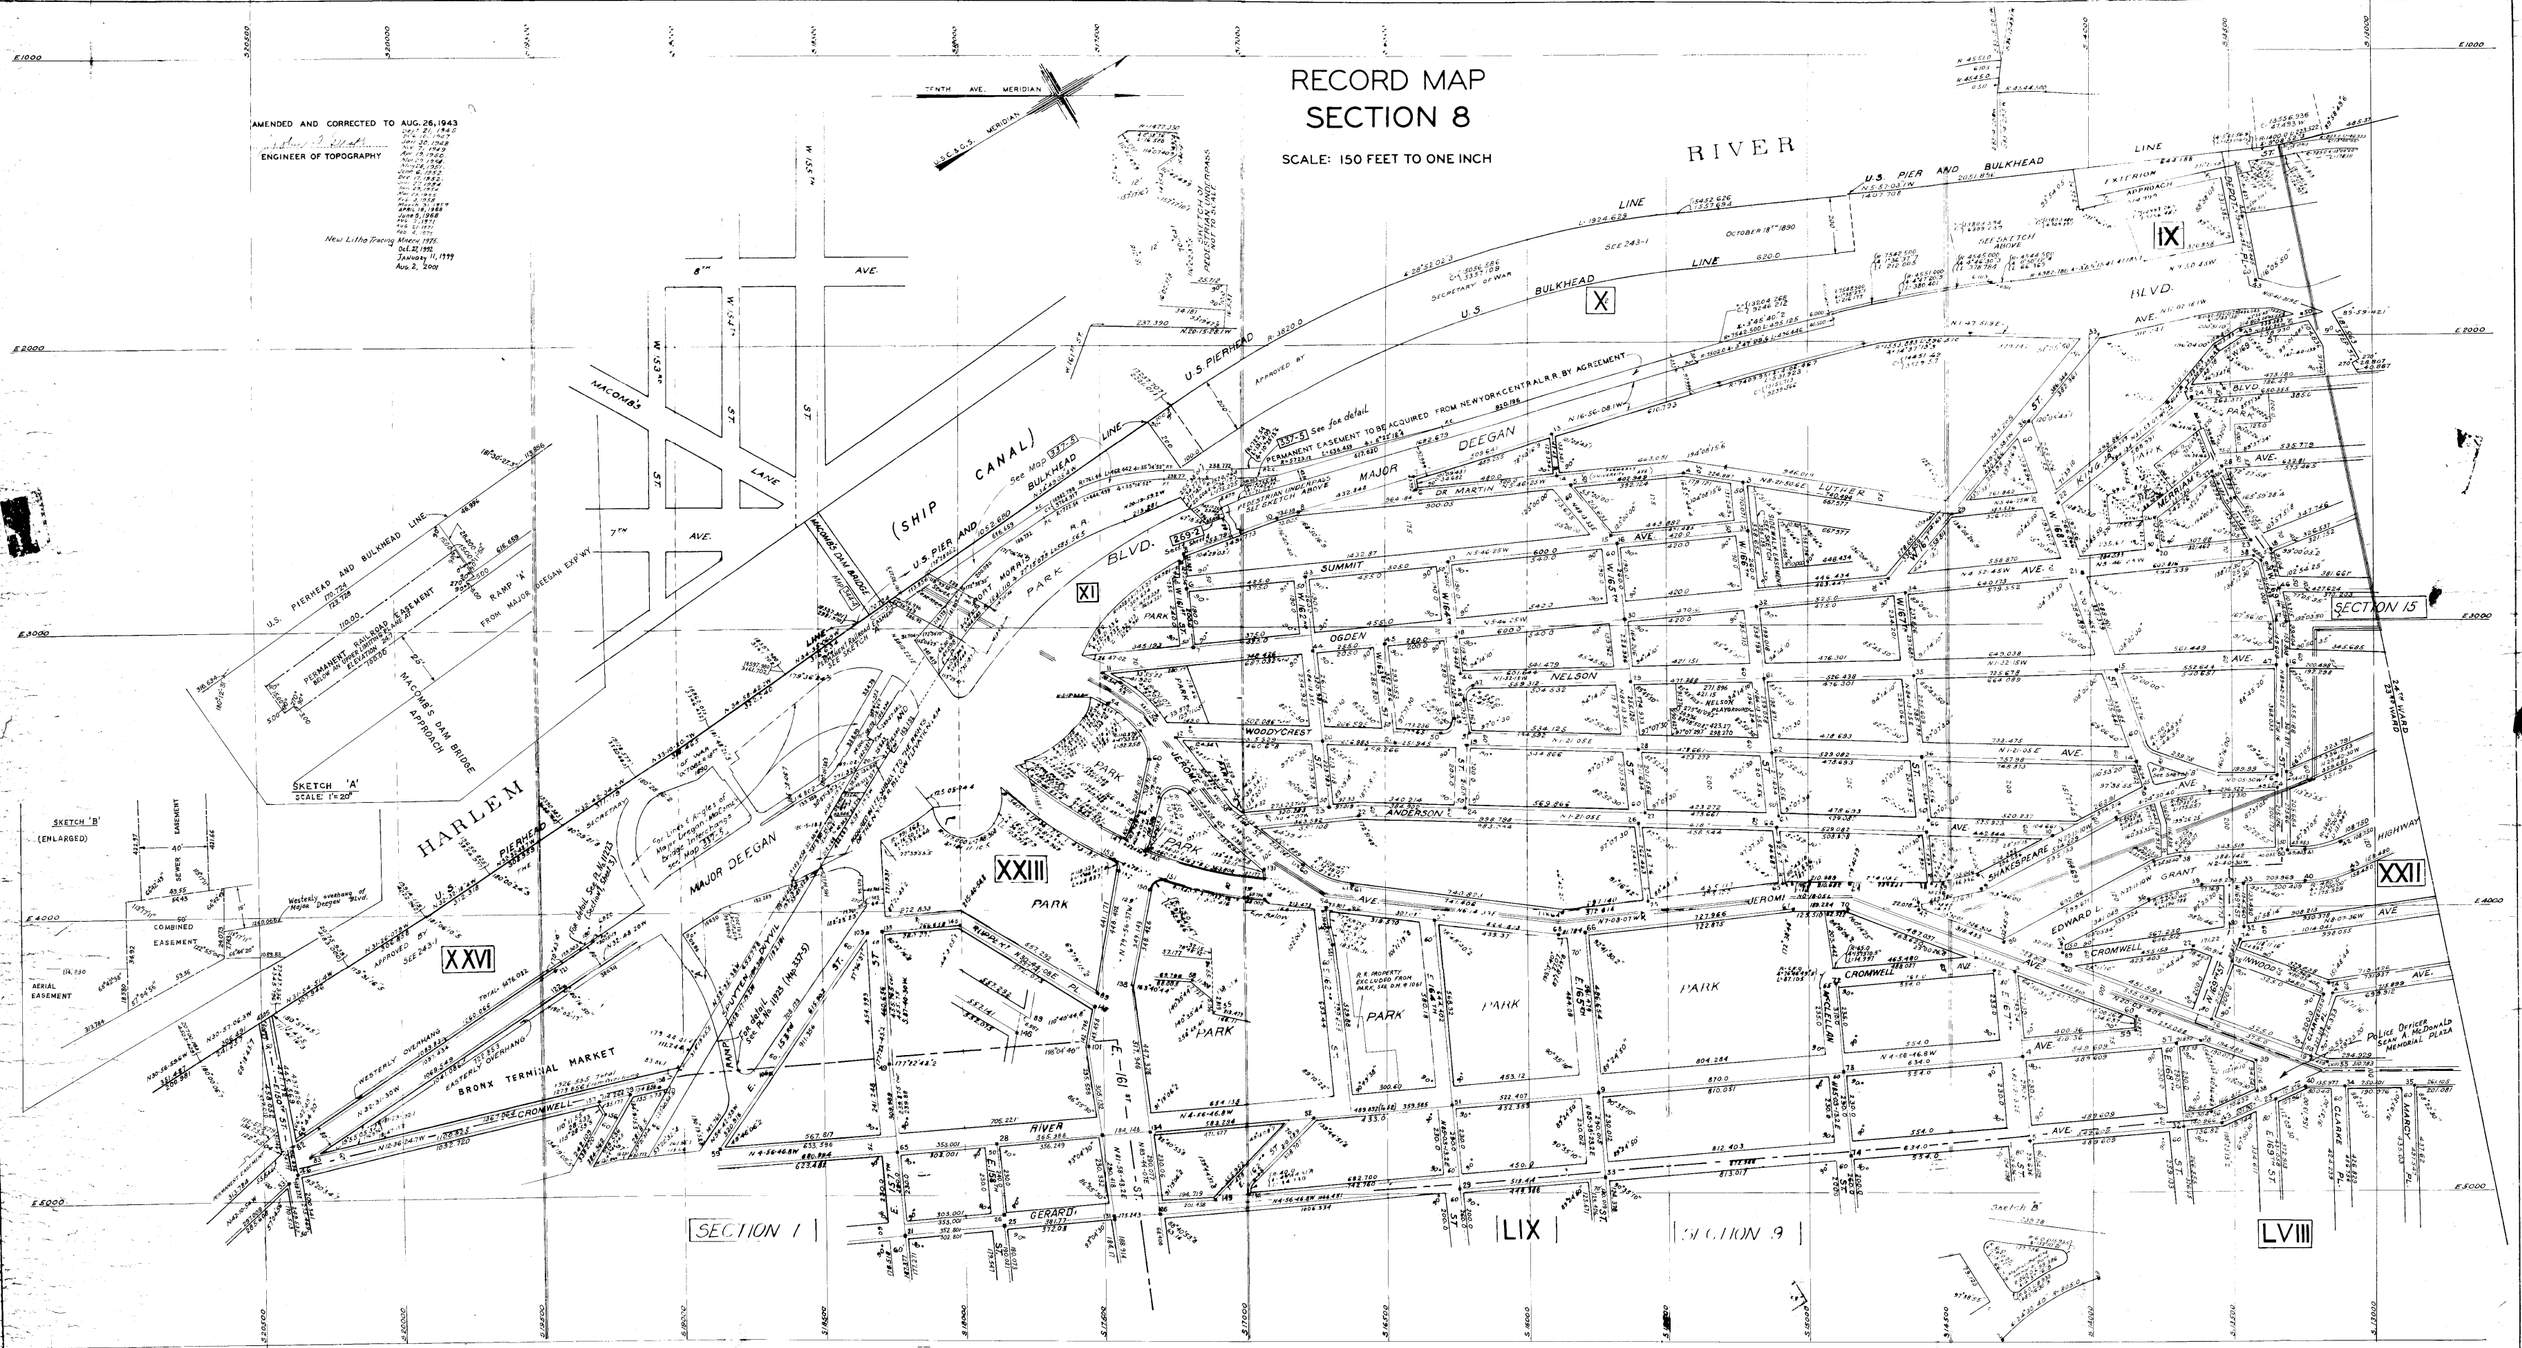
RECORD MAP
SECTION 8
SCALE: 150 FEET TO ONE INCH
AMENDED AND CORRECTED TO AUG. 26, 1943
ENGINEER OF TOPOGRAPHY
New Litho Tracing March 1975
Oct. 22, 1992
January 11, 1999
Aug. 2, 2001
TENTH AVE. MERIDIAN
U.S.C.&G.S. MERIDIAN
RIVER
HARLEM
(SHIP CANAL)
U.S. PIER AND BULKHEAD LINE
U.S. PIERHEAD AND BULKHEAD LINE
MACOMB'S DAM BRIDGE APPROACH
MACOMB'S LANE
MAJOR DEEGAN
PARK BLVD.
SUMMIT
OGDEN
NELSON
WOODYCREST
ANDERSON
JEROME
SHAKESPEARE
EDWARD L. GRANT
CROMWELL
RIVER
GERARD
BRONX TERMINAL MARKET
SECTION 1
SECTION 9
SECTION 15
LIX
LVIII
XXII
XXIII
XXVI
X
XI
IX
SKETCH 'A'
SCALE: 1"=20'
SKETCH 'B'
(ENLARGED)
COMBINED EASEMENT
AERIAL EASEMENT
PERMANENT EASEMENT TO BE ACQUIRED FROM NEW YORK CENTRAL R.R. BY AGREEMENT
PEDESTRIAN UNDERPASS SEE SKETCH ABOVE
SECRETARY OF WAR
OCTOBER 18TH 1890
SEE SKETCH ABOVE
EXTERIOR APPROACH
PARK
Police Officer Sean A. McDonald Memorial Plaza
The City assumes no responsibility as to the accuracy of this record.