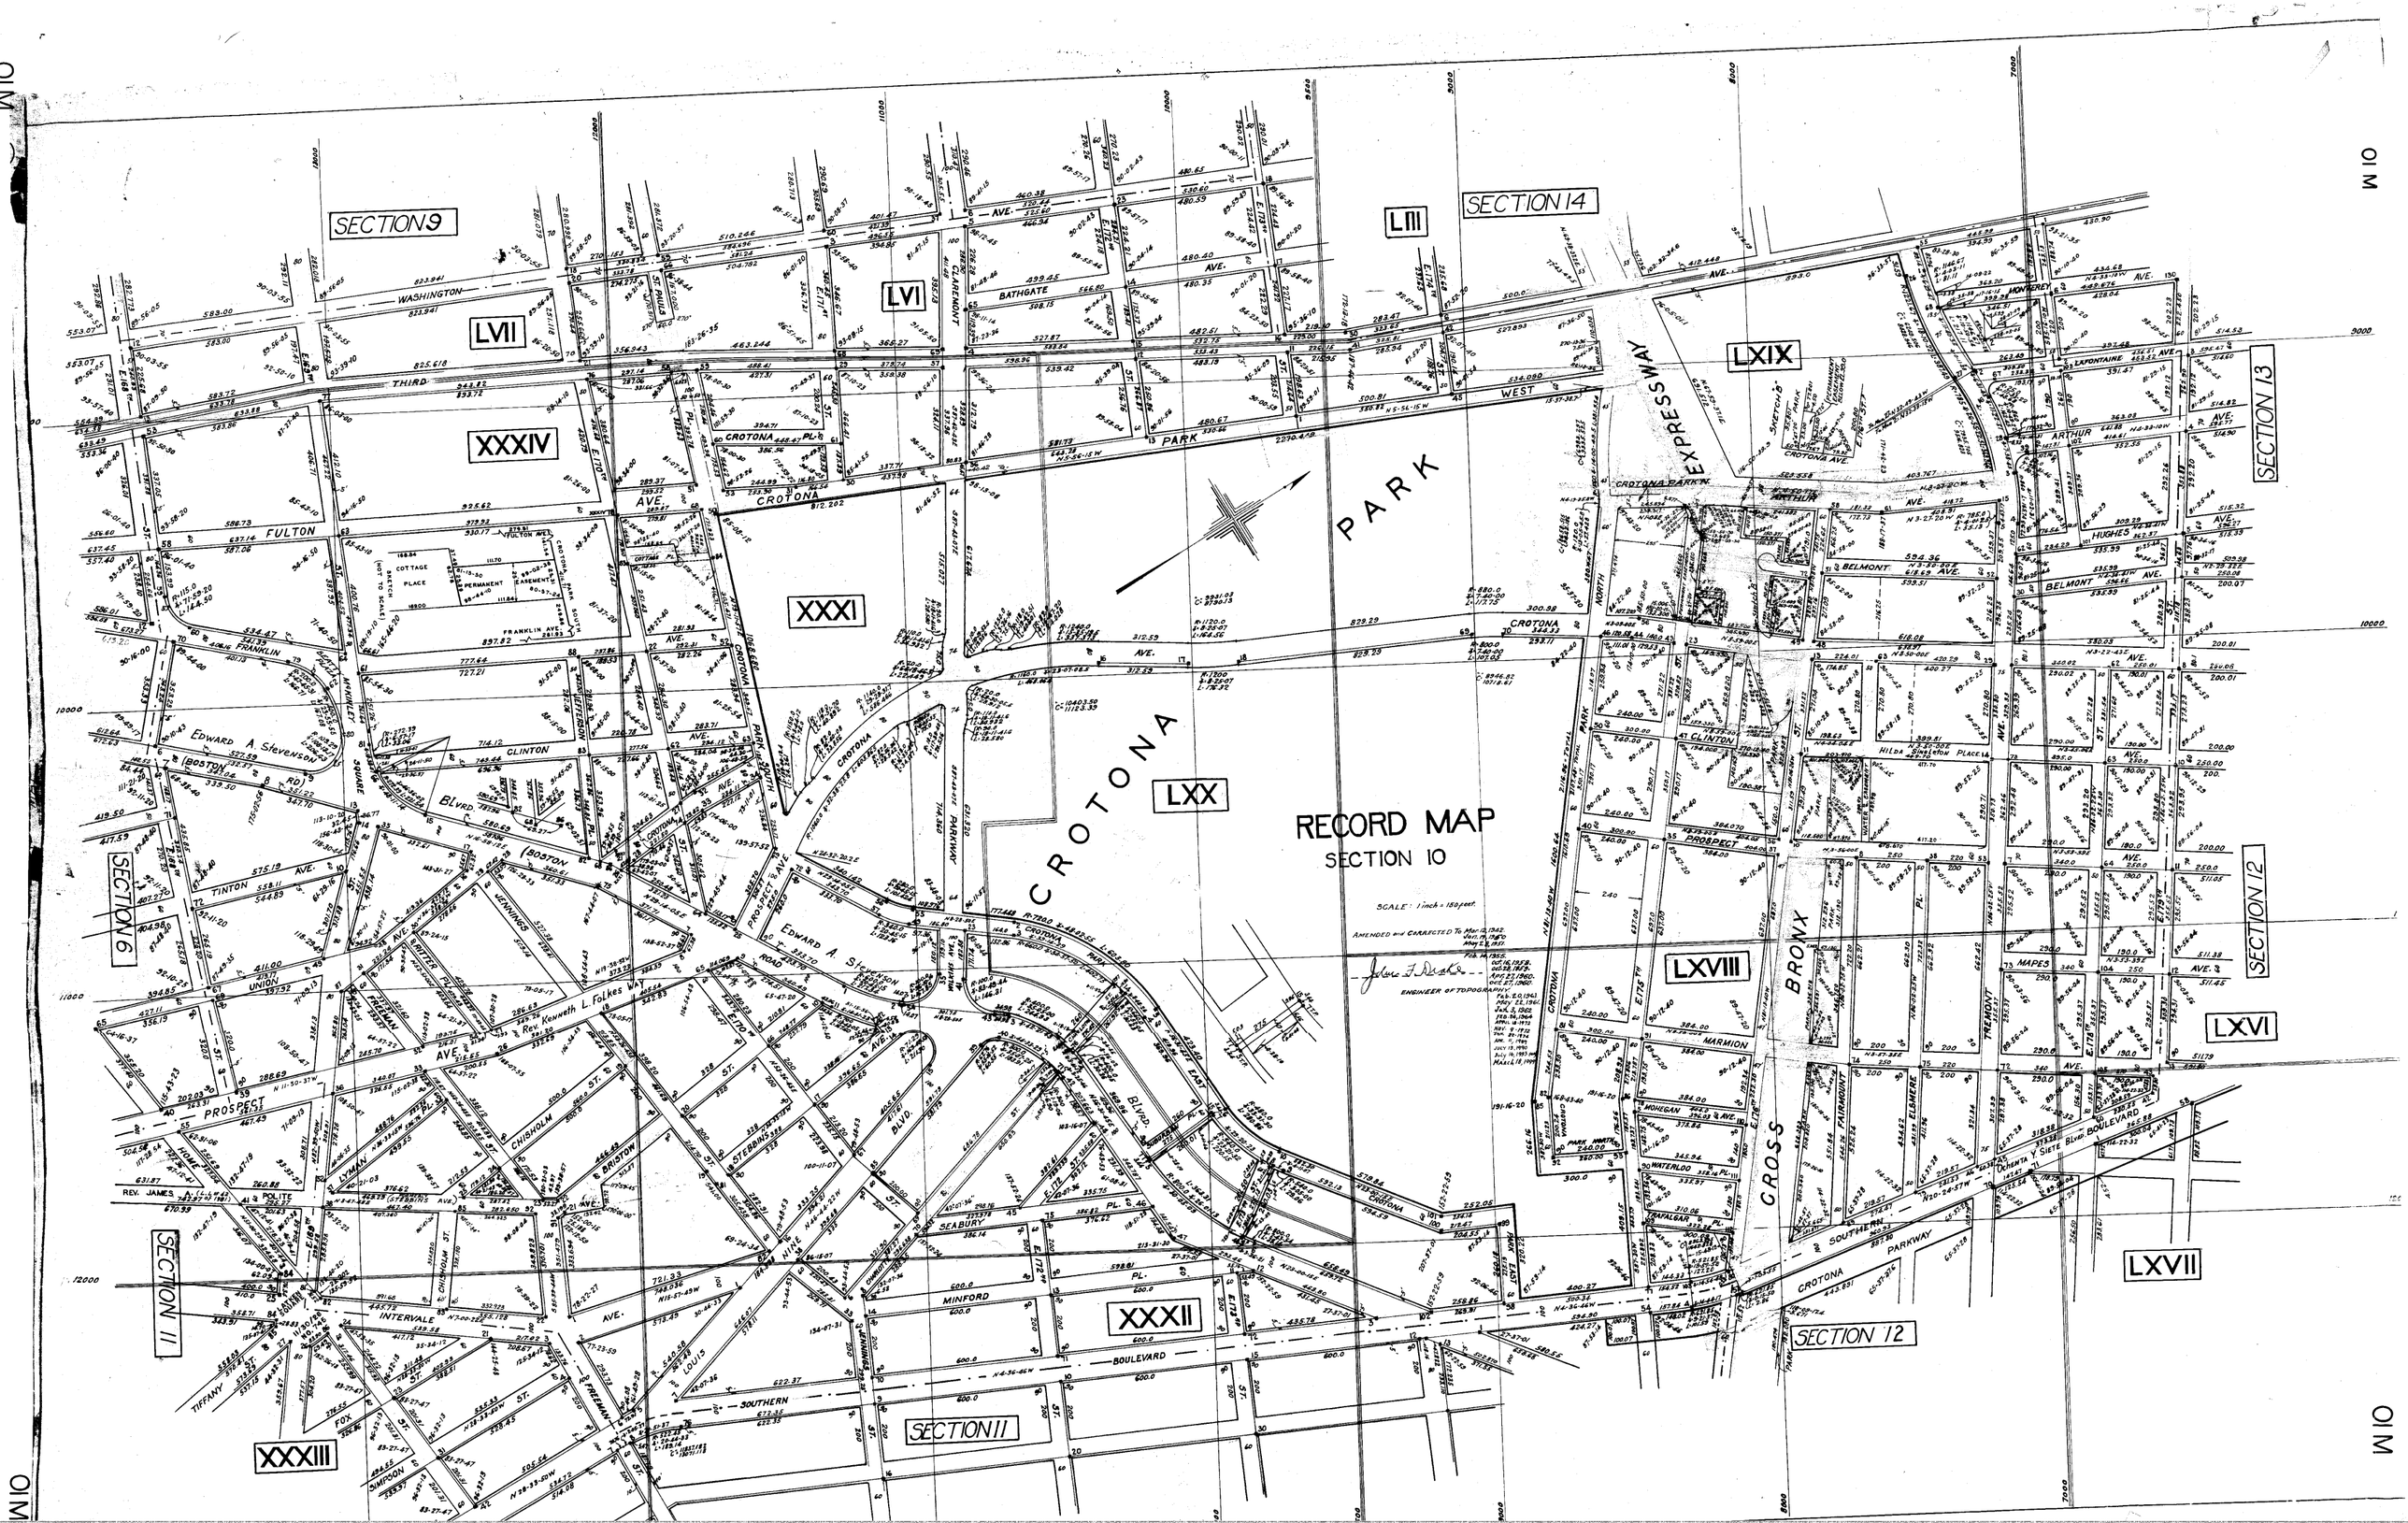
RECORD MAP
SECTION 10
SCALE: 1 inch = 150 feet.
AMENDED and CORRECTED To Mar. 12, 1942.
ENGINEER OF TOPOGRAPHY
CROTONA PARK
CROSS BRONX EXPRESSWAY
SECTION 9
SECTION 14
SECTION 13
SECTION 12
SECTION 11
SECTION 6
LVII
LVI
LIII
LXIX
LXX
LXVIII
LXVI
LXVII
XXXIV
XXXI
XXXII
XXXIII
WASHINGTON
THIRD
FULTON
FRANKLIN
CLINTON
BOSTON
TINTON
UNION
PROSPECT
CHISHOLM
BRISTOW
INTERVALE
MINFORD
SEABURY
BOULEVARD
SOUTHERN
CROTONA PARK
CROTONA PARK WEST
CROTONA PARK EAST
BATHGATE
CLAREMONT
ARTHUR
BELMONT
HUGHES
MONTEREY
LAFONTAINE
MARMION
MOHEGAN
WATERLOO
TRAFALGAR
FAIRMOUNT
ELSMERE
TREMONT
MAPES
HILDA
PARK NORTH
EDWARD A. STEVENSON
Rev. Kenneth L. Folkes WAY
REV. JAMES
POLITE
TIFFANY
FOX
SIMPSON
LOUIS
FREEMAN
JENNINGS
STEBBINS
BLVD.
PARKWAY
CROTONA
10 M