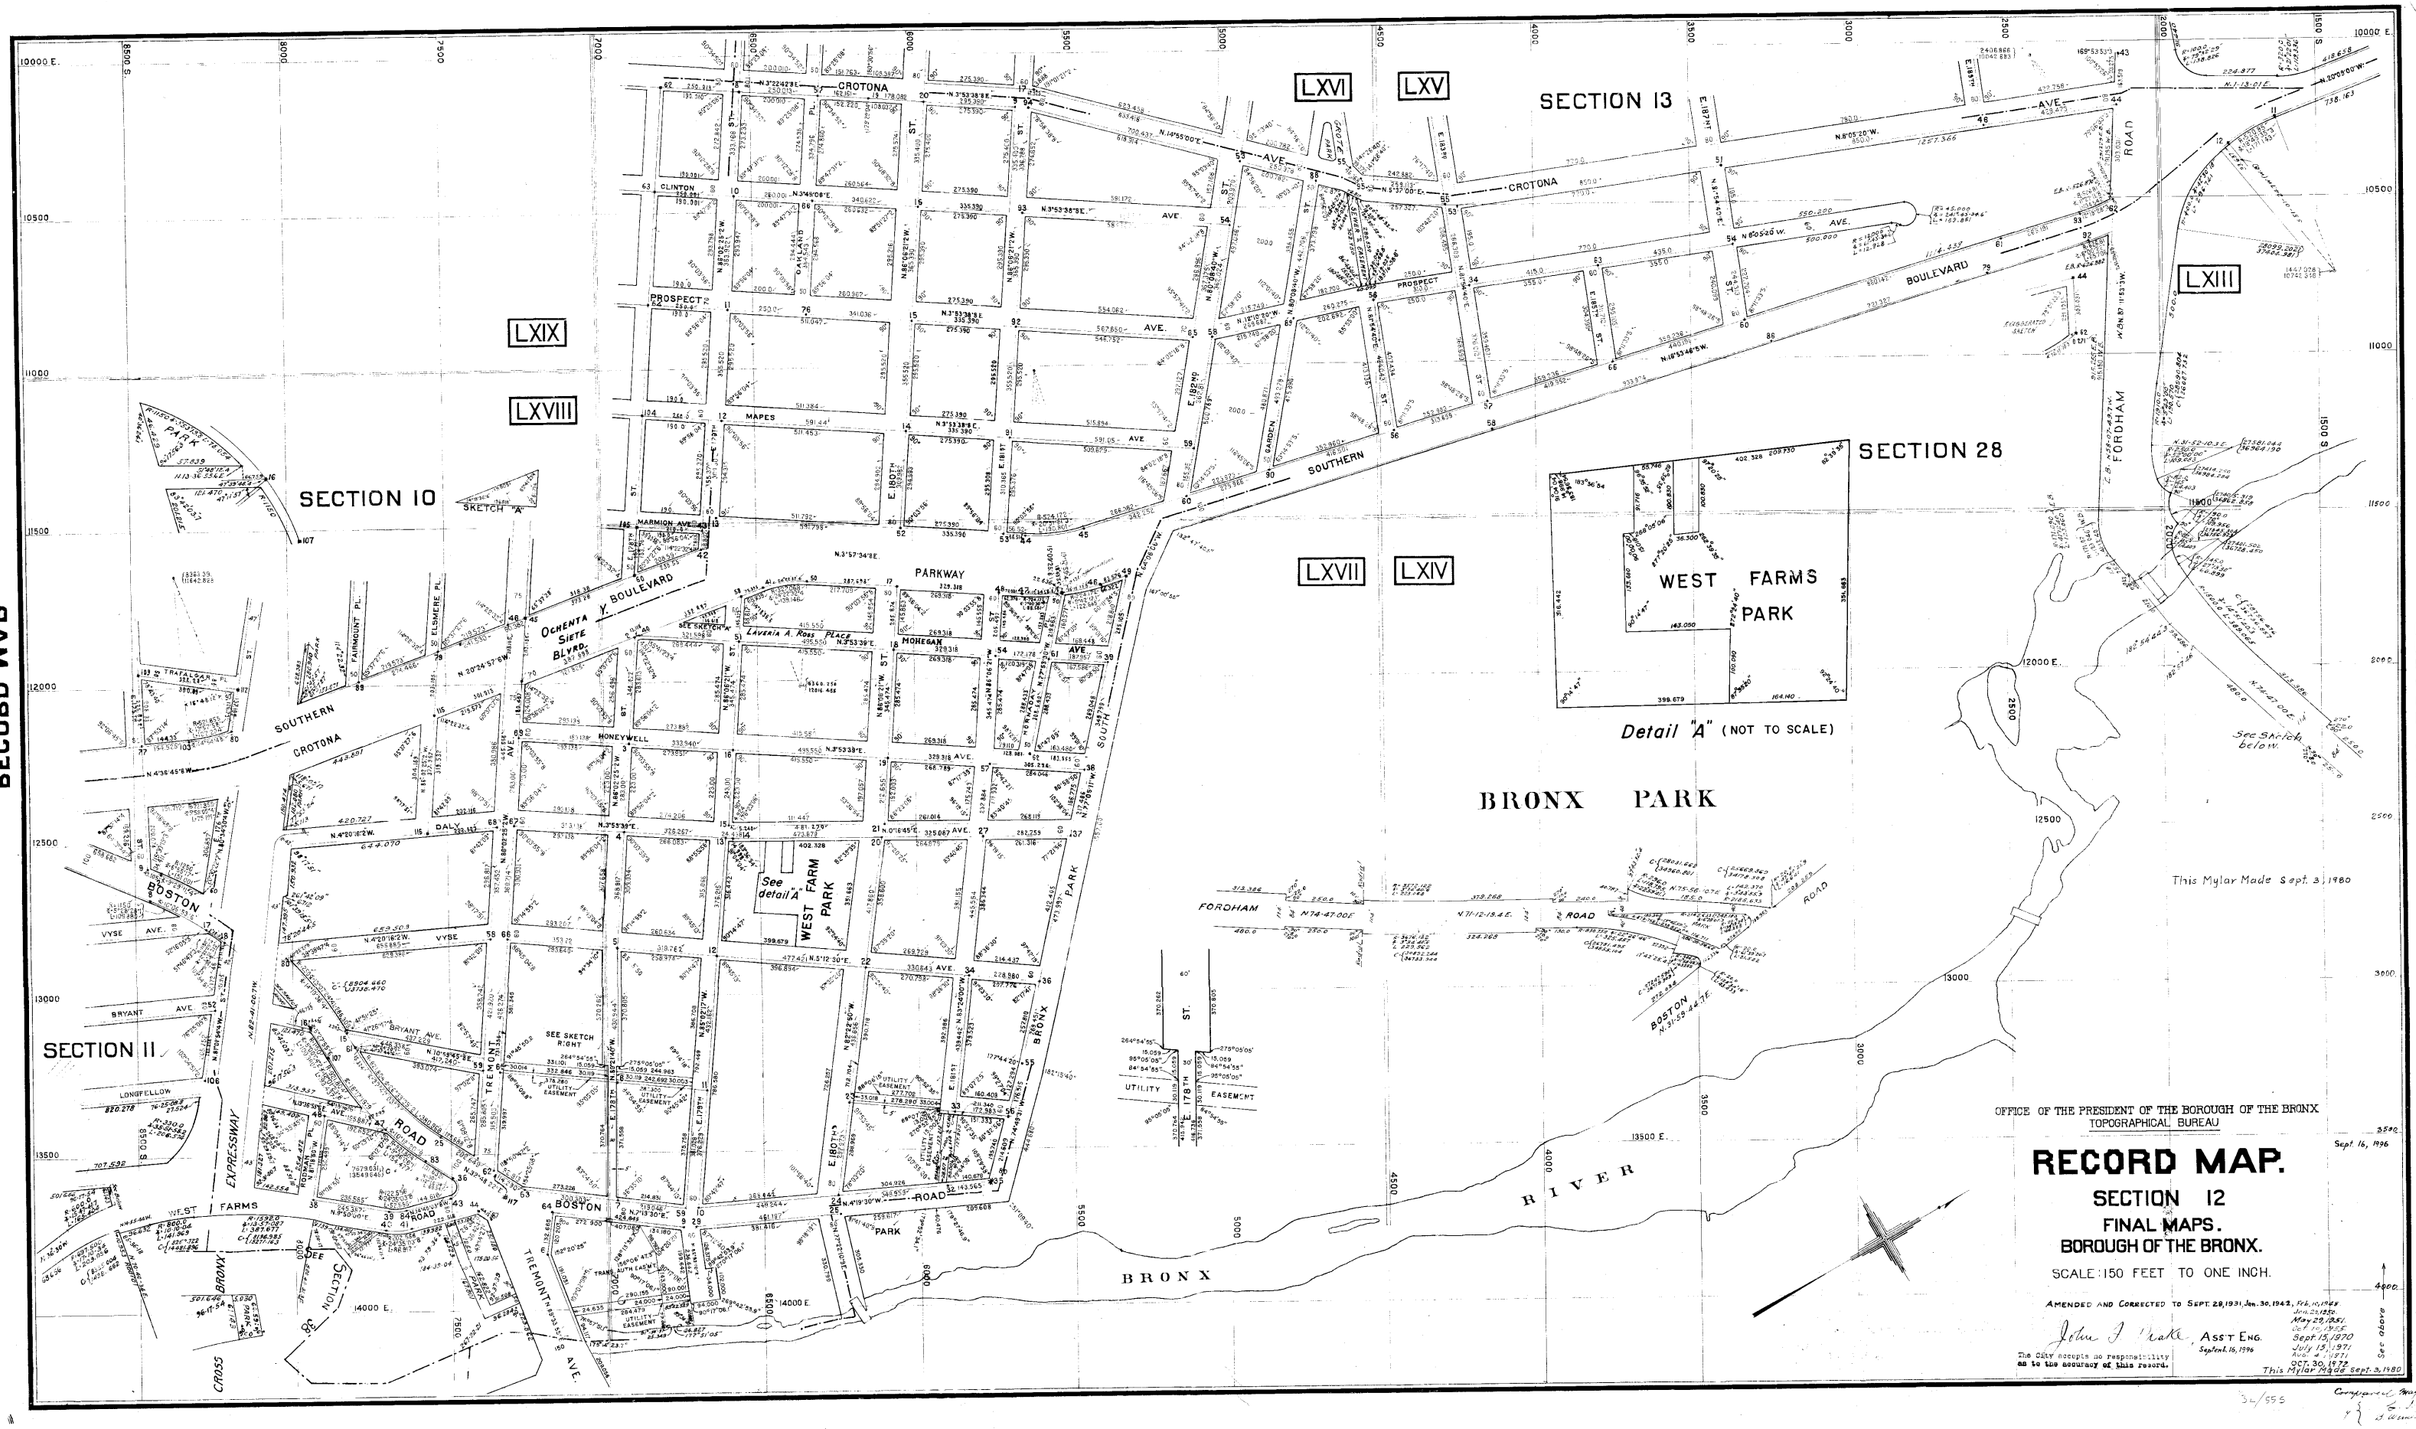

SECTION 13
SECTION 10
SECTION 11
SECTION 28
LXVI
LXV
LXIX
LXVIII
LXVII
LXIV
LXIII
CROTONA
PROSPECT
MAPES
MARMION AVE.
PARKWAY
OCHENTA Y. BOULEVARD
SOUTHERN
BOULEVARD
FORDHAM
ROAD
WEST FARMS PARK
Detail "A" (NOT TO SCALE)
BRONX PARK
See detail "A"
WEST FARM PARK
BOSTON
ROAD
TREMONT
EXPRESSWAY
CROSS
BRONX
RIVER
BRONX
See Sketch below
This Mylar Made Sept. 3, 1980
OFFICE OF THE PRESIDENT OF THE BOROUGH OF THE BRONX
TOPOGRAPHICAL BUREAU
Sept. 16, 1996
RECORD MAP.
SECTION 12
FINAL MAPS.
BOROUGH OF THE BRONX.
SCALE: 150 FEET TO ONE INCH.
AMENDED AND CORRECTED TO SEPT. 29, 1931, Jan. 30, 1942, Feb. 10, 1948
Jan. 25, 1950
May 29, 1951
Oct. 10, 1955
Sept. 15, 1970
July 15, 1971
Aug. 4, 1971
Oct. 30, 1972
This Mylar Made Sept. 3, 1980
John J. Drake, Ass't Eng.
Sept. 16, 1996
The City accepts no responsibility as to the accuracy of this record.