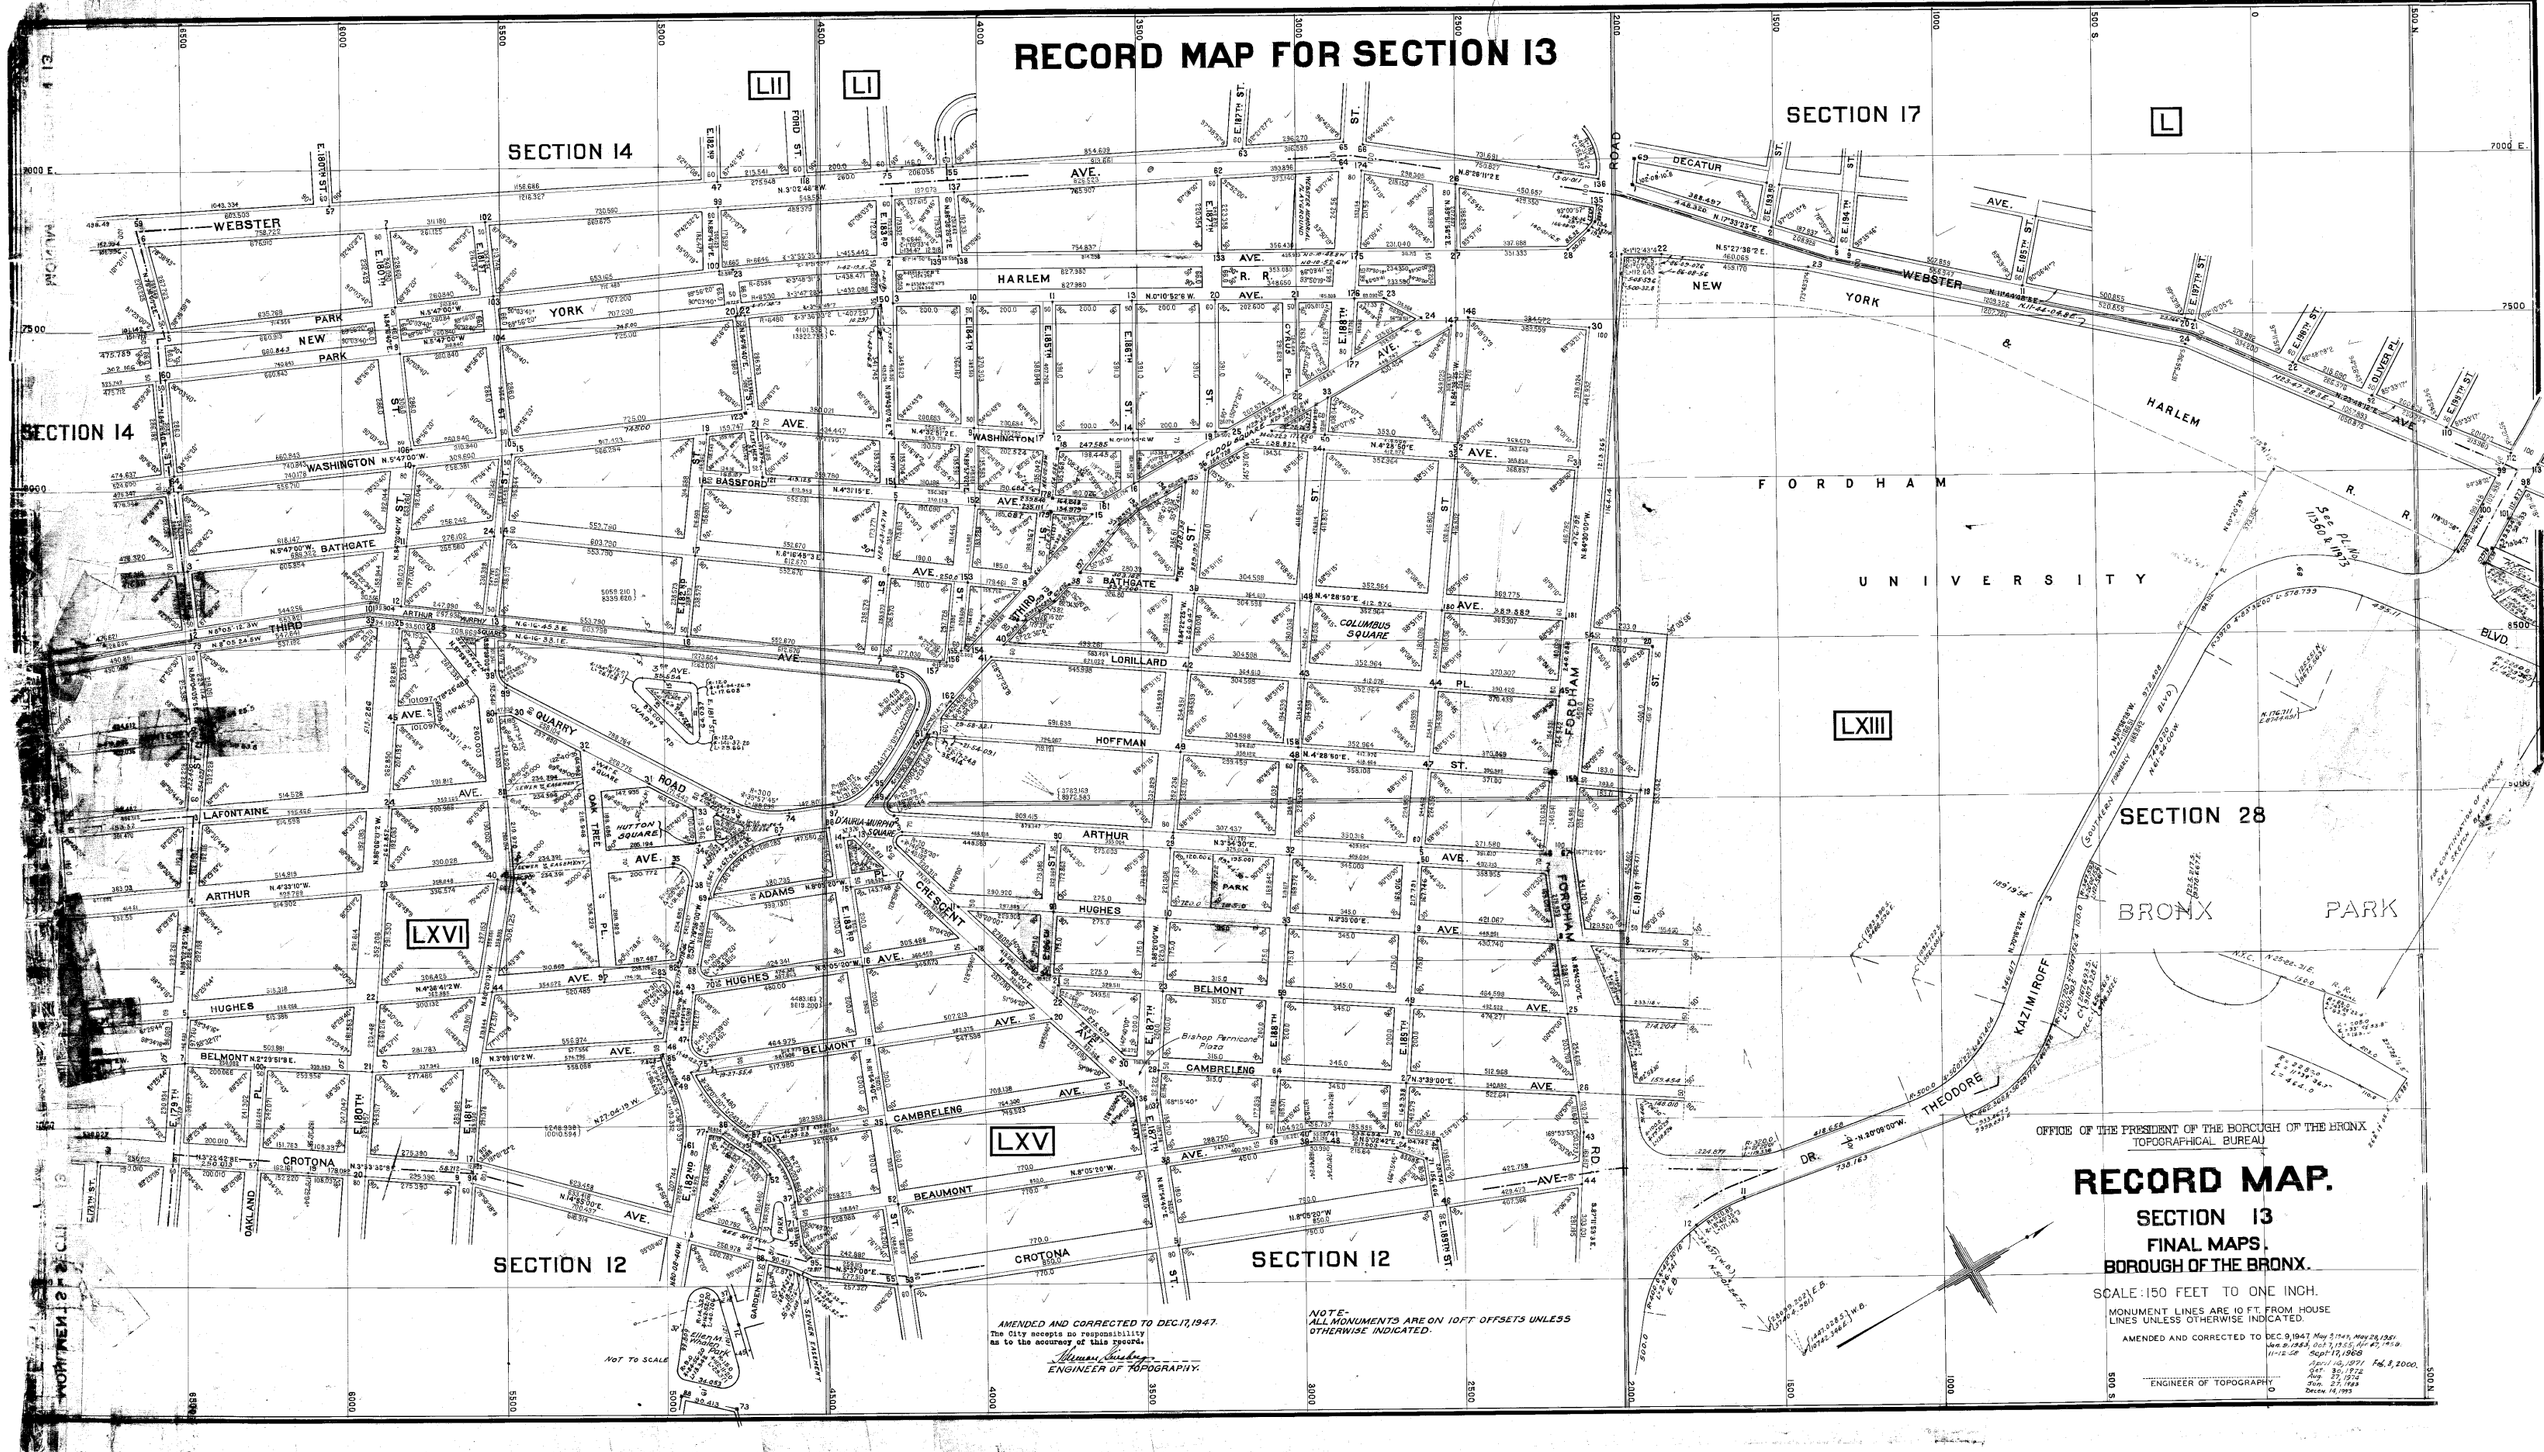
RECORD MAP FOR SECTION 13
SECTION 14
SECTION 17
SECTION 28
SECTION 12
LII
LI
L
LXIII
LXVI
LXV
WEBSTER
NEW YORK
HARLEM
WASHINGTON
BASSFORD
BATHGATE
THIRD
QUARRY ROAD
LORILLARD
HOFFMAN
ARTHUR
LAFONTAINE
HUGHES
BELMONT
CAMBRELENG
BEAUMONT
CROTONA
OAKLAND
DECATUR
FORDHAM
UNIVERSITY
BRONX PARK
KAZIMIROFF
THEODORE
COLUMBUS SQUARE
HUTTON SQUARE
D'AURIA-MURPHY SQUARE
Bishop Pernicone Plaza
NOT TO SCALE
AMENDED AND CORRECTED TO DEC.17,1947.
The City accepts no responsibility as to the accuracy of this record.
ENGINEER OF TOPOGRAPHY.
NOTE-
ALL MONUMENTS ARE ON 10FT OFFSETS UNLESS OTHERWISE INDICATED.
OFFICE OF THE PRESIDENT OF THE BOROUGH OF THE BRONX
TOPOGRAPHICAL BUREAU
RECORD MAP.
SECTION 13
FINAL MAPS.
BOROUGH OF THE BRONX.
SCALE: 150 FEET TO ONE INCH.
MONUMENT LINES ARE 10 FT. FROM HOUSE LINES UNLESS OTHERWISE INDICATED.
AMENDED AND CORRECTED TO DEC. 9, 1947, May 3, 1947, May 28, 1951, Jun. 9, 1953, Oct. 7, 1955, Nov. 27, 1959, 11-12-58 Sept. 17, 1968
April 16, 1971 Feb. 8, 2000.
Oct. 30, 1972
Aug. 27, 1974
Jun. 27, 1983
Decem. 14, 1993
ENGINEER OF TOPOGRAPHY