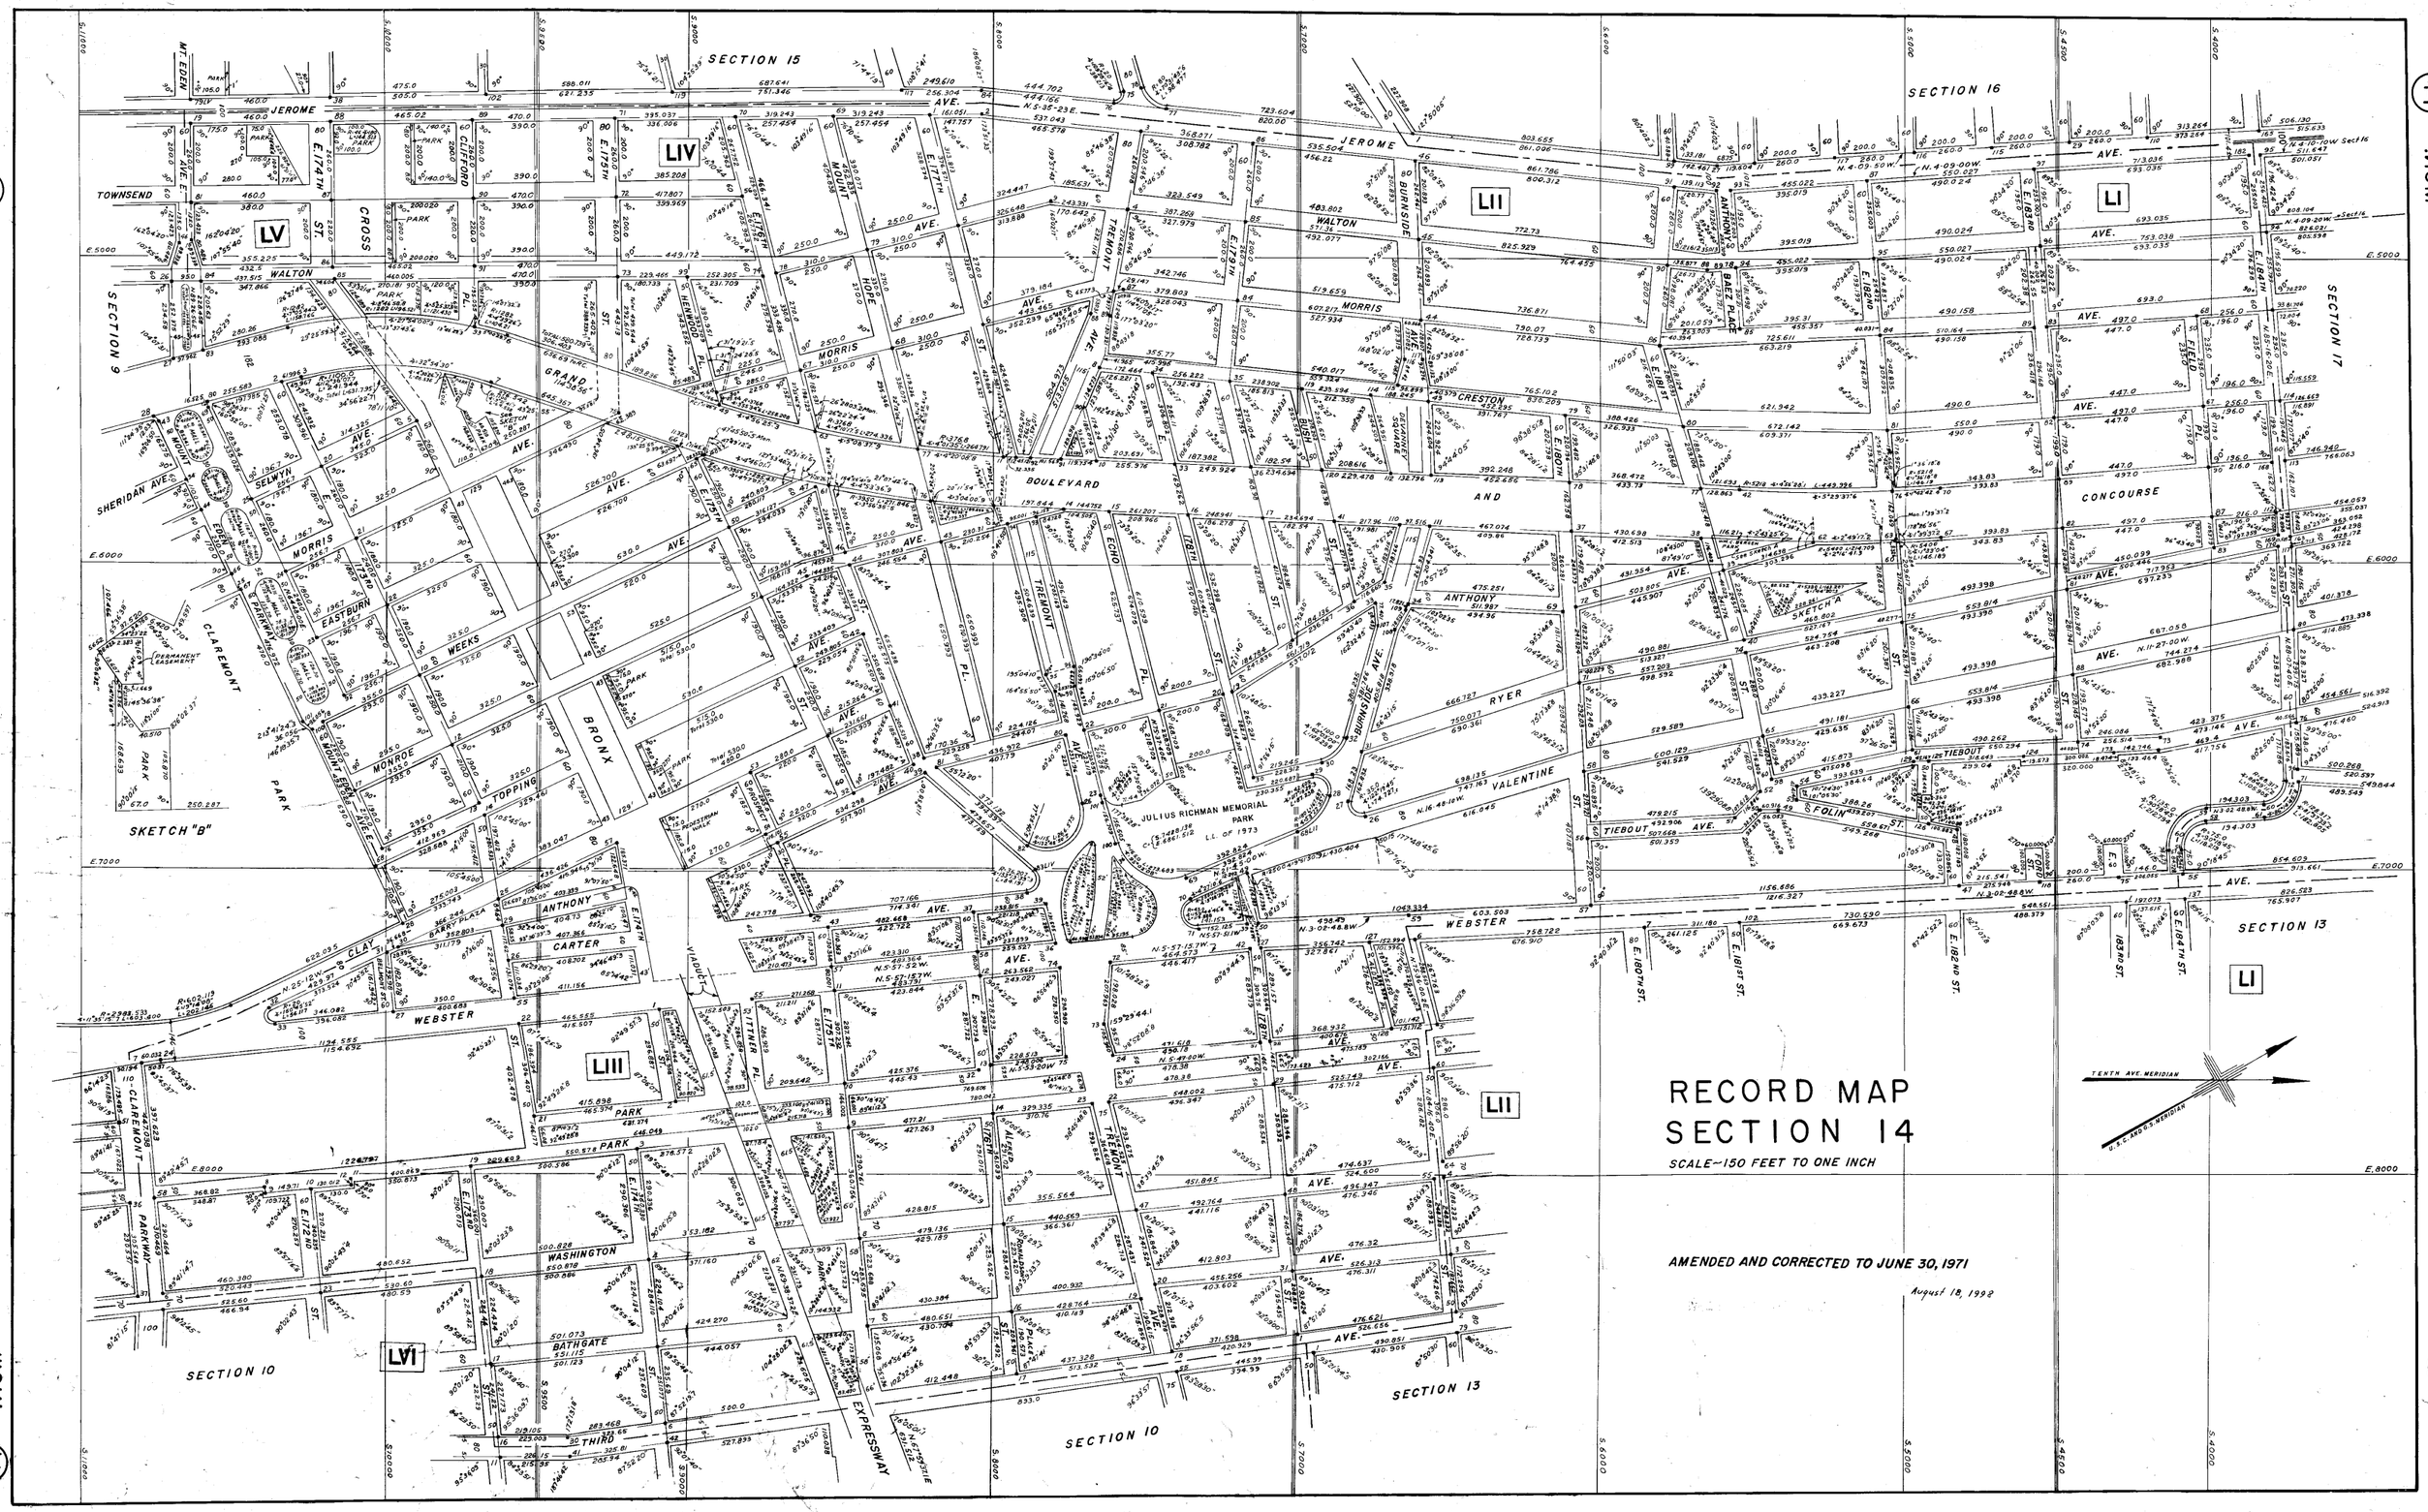
RECORD MAP
SECTION 14
SCALE~150 FEET TO ONE INCH
AMENDED AND CORRECTED TO JUNE 30, 1971
August 18, 1998
SECTION 15
SECTION 16
SECTION 9
SECTION 17
SECTION 13
SECTION 10
LI
LII
LIII
LIV
LV
LVI
JEROME
TOWNSEND
WALTON
MORRIS
CRESTON
CONCOURSE
BOULEVARD
SHERIDAN AVE.
CLAY
WEBSTER
CARTER
ANTHONY
RYER
VALENTINE
TIEBOUT
FOLIN
WASHINGTON
BATHGATE
THIRD
EXPRESSWAY
JULIUS RICHMAN MEMORIAL PARK
L.L. OF 1973
SKETCH "A"
SKETCH "B"
TENTH AVE. MERIDIAN
U.S.C. AND G.S. MERIDIAN