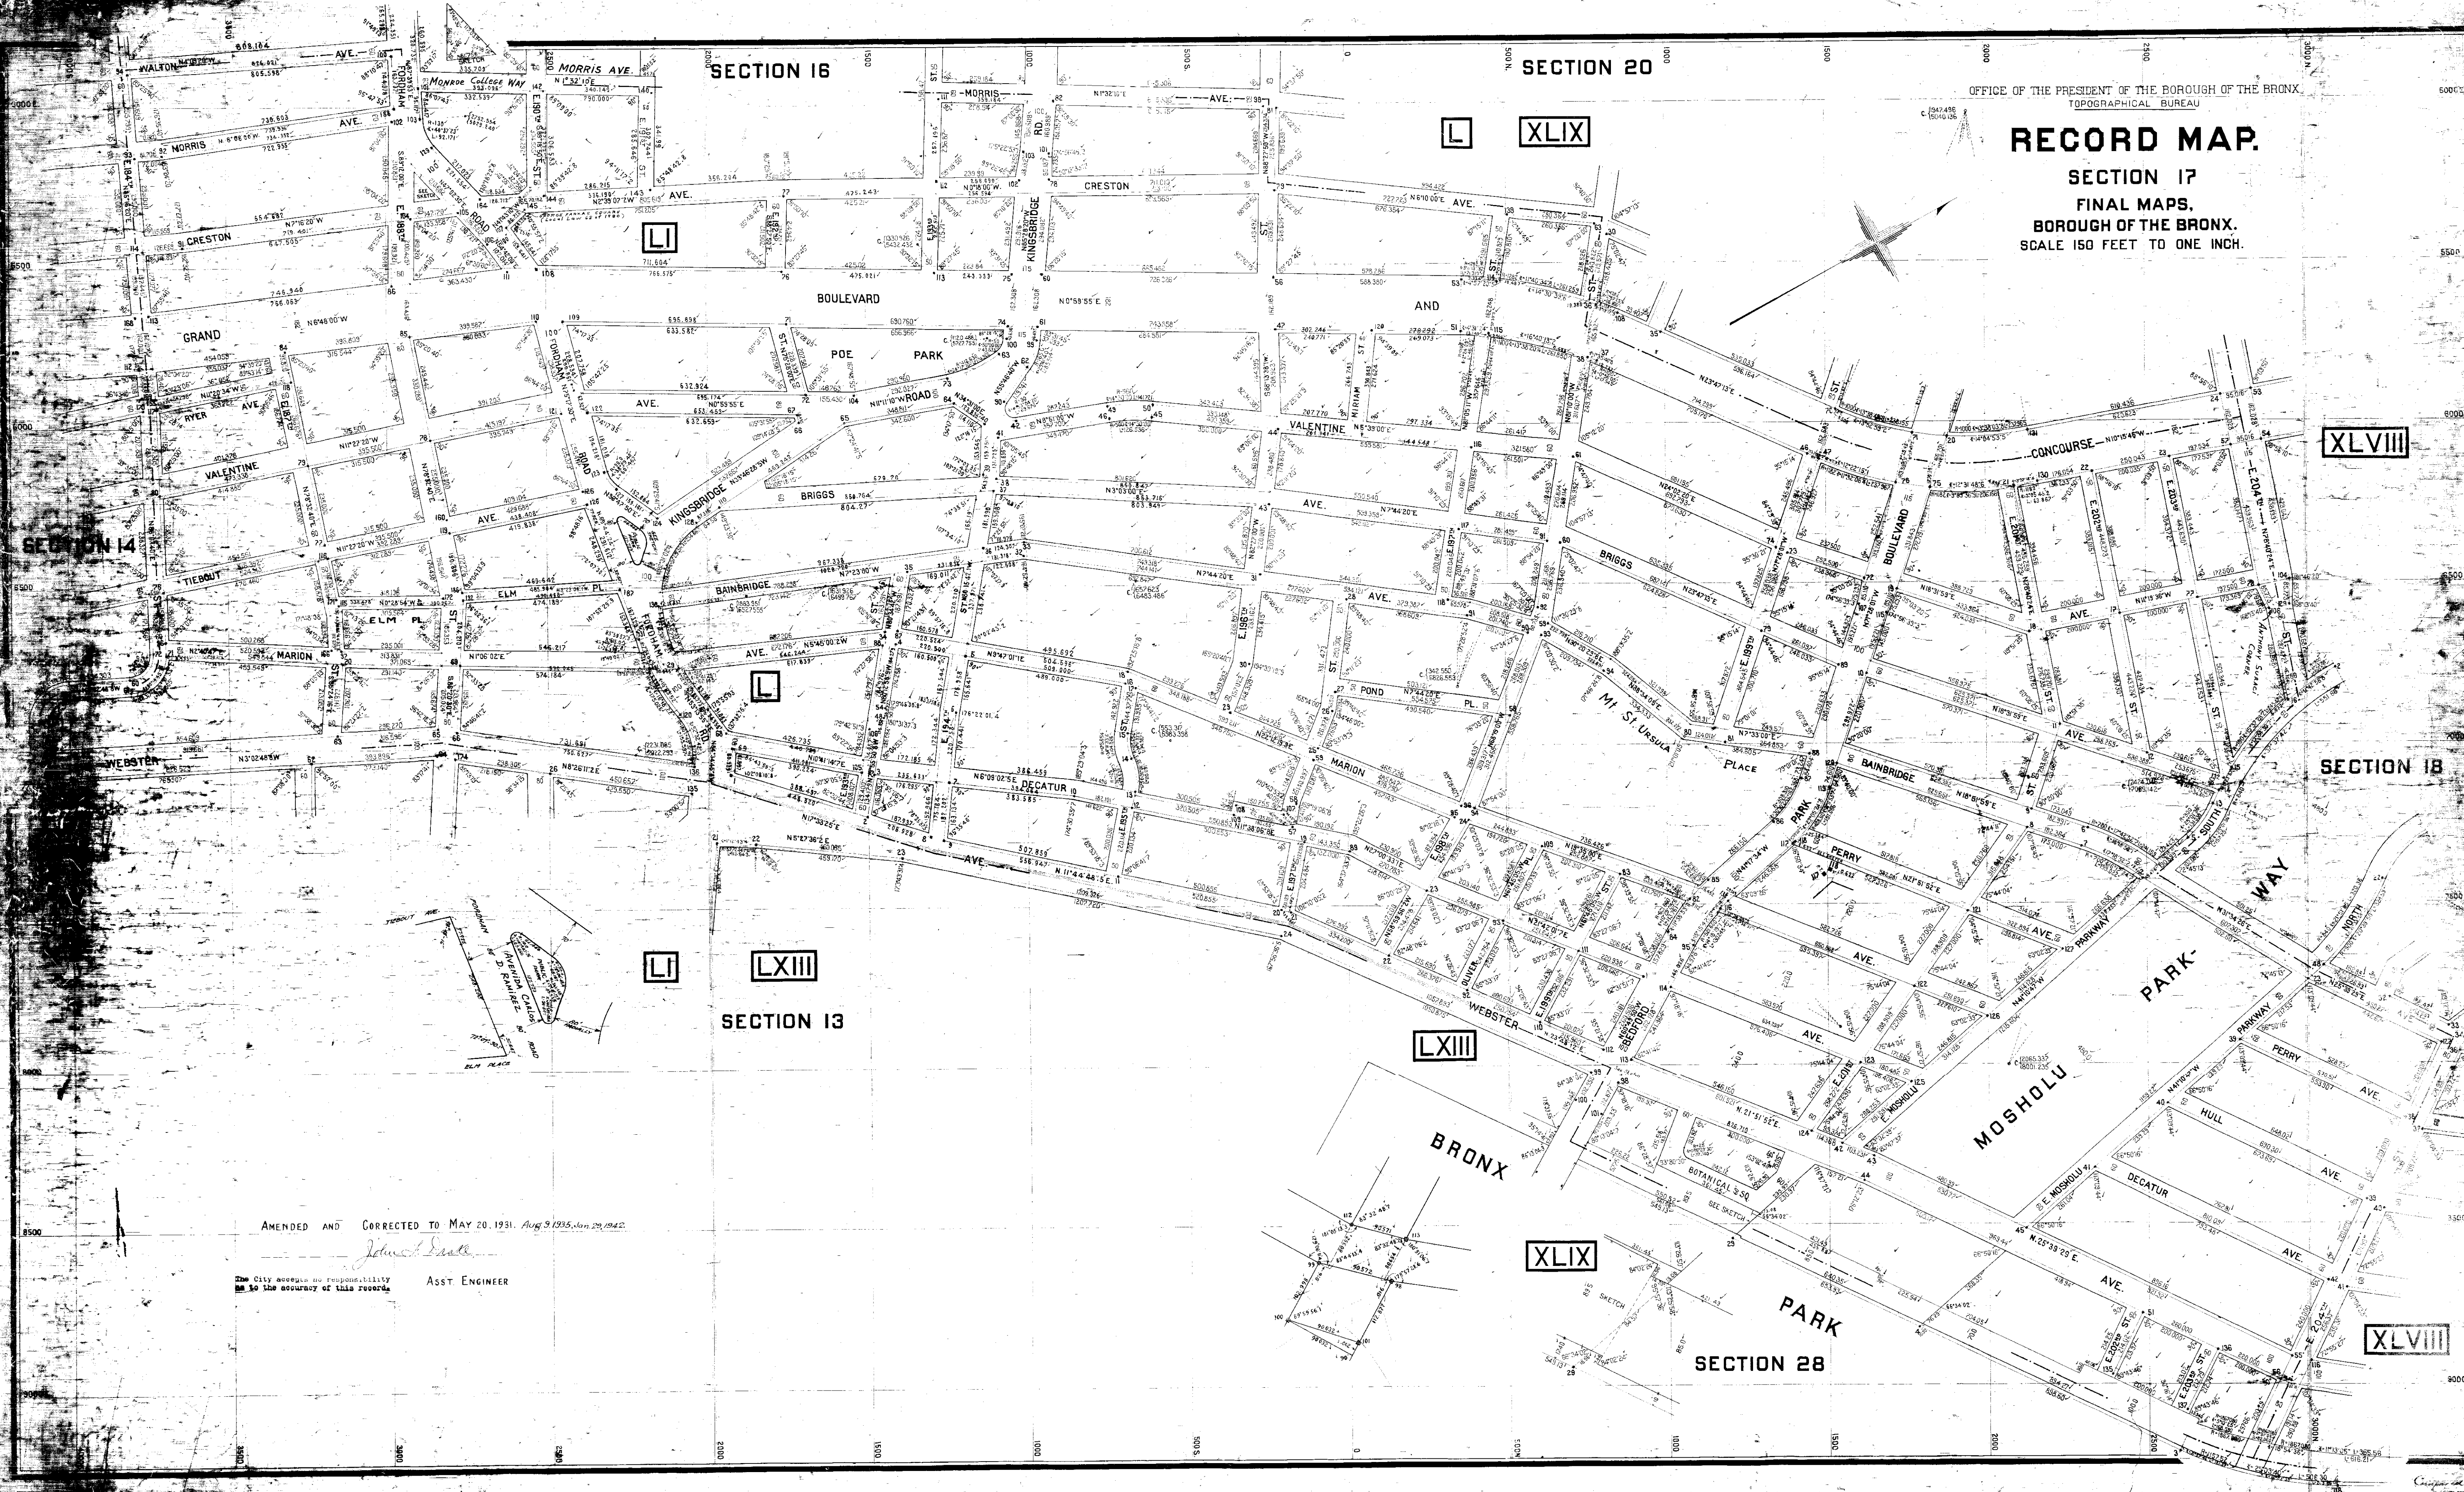
OFFICE OF THE PRESIDENT OF THE BOROUGH OF THE BRONX.
TOPOGRAPHICAL BUREAU
RECORD MAP.
SECTION 17
FINAL MAPS,
BOROUGH OF THE BRONX.
SCALE 150 FEET TO ONE INCH.
SECTION 16
SECTION 20
SECTION 14
SECTION 18
SECTION 13
SECTION 28
L
XLIX
LI
XLVIII
LXIII
MORRIS AVE.
Monroe College Way
WALTON AVE.
NORRIS AVE.
CRESTON AVE.
GRAND BOULEVARD AND CONCOURSE
RYER AVE.
VALENTINE AVE.
TIEBOUT AVE.
ELM PL.
MARION AVE.
WEBSTER AVE.
FORDHAM ROAD
KINGSBRIDGE ROAD
POE PARK
BRIGGS AVE.
BAINBRIDGE AVE.
DECATUR AVE.
POND PL.
MIRIAM ST.
Mt. St. Ursula Place
PARK AVE.
PERRY AVE.
OLIVER PL.
BEDFORD PARK BOULEVARD
HULL AVE.
MOSHOLU PARKWAY
E. MOSHOLU PARKWAY NORTH
E. MOSHOLU PARKWAY SOUTH
BOTANICAL SQ.
BRONX PARK
George Farkas Square (Local Law 62 of 1980)
Anthony Suraci Corner
AVENIDA CARLOS D. RAMIREZ ROAD
E. 184TH ST.
E. 187TH ST.
E. 188TH ST.
E. 190TH ST.
E. 191ST ST.
E. 192ND ST.
E. 193RD ST.
E. 194TH ST.
E. 195TH ST.
E. 196TH ST.
E. 197TH ST.
E. 198TH ST.
E. 199TH ST.
E. 201ST ST.
E. 202ND ST.
E. 203RD ST.
E. 204TH ST.
Amended and Corrected to May 20, 1931. Aug. 9, 1935, Jan. 29, 1942.
John F. Drake
Asst. Engineer
The City accepts no responsibility as to the accuracy of this record.