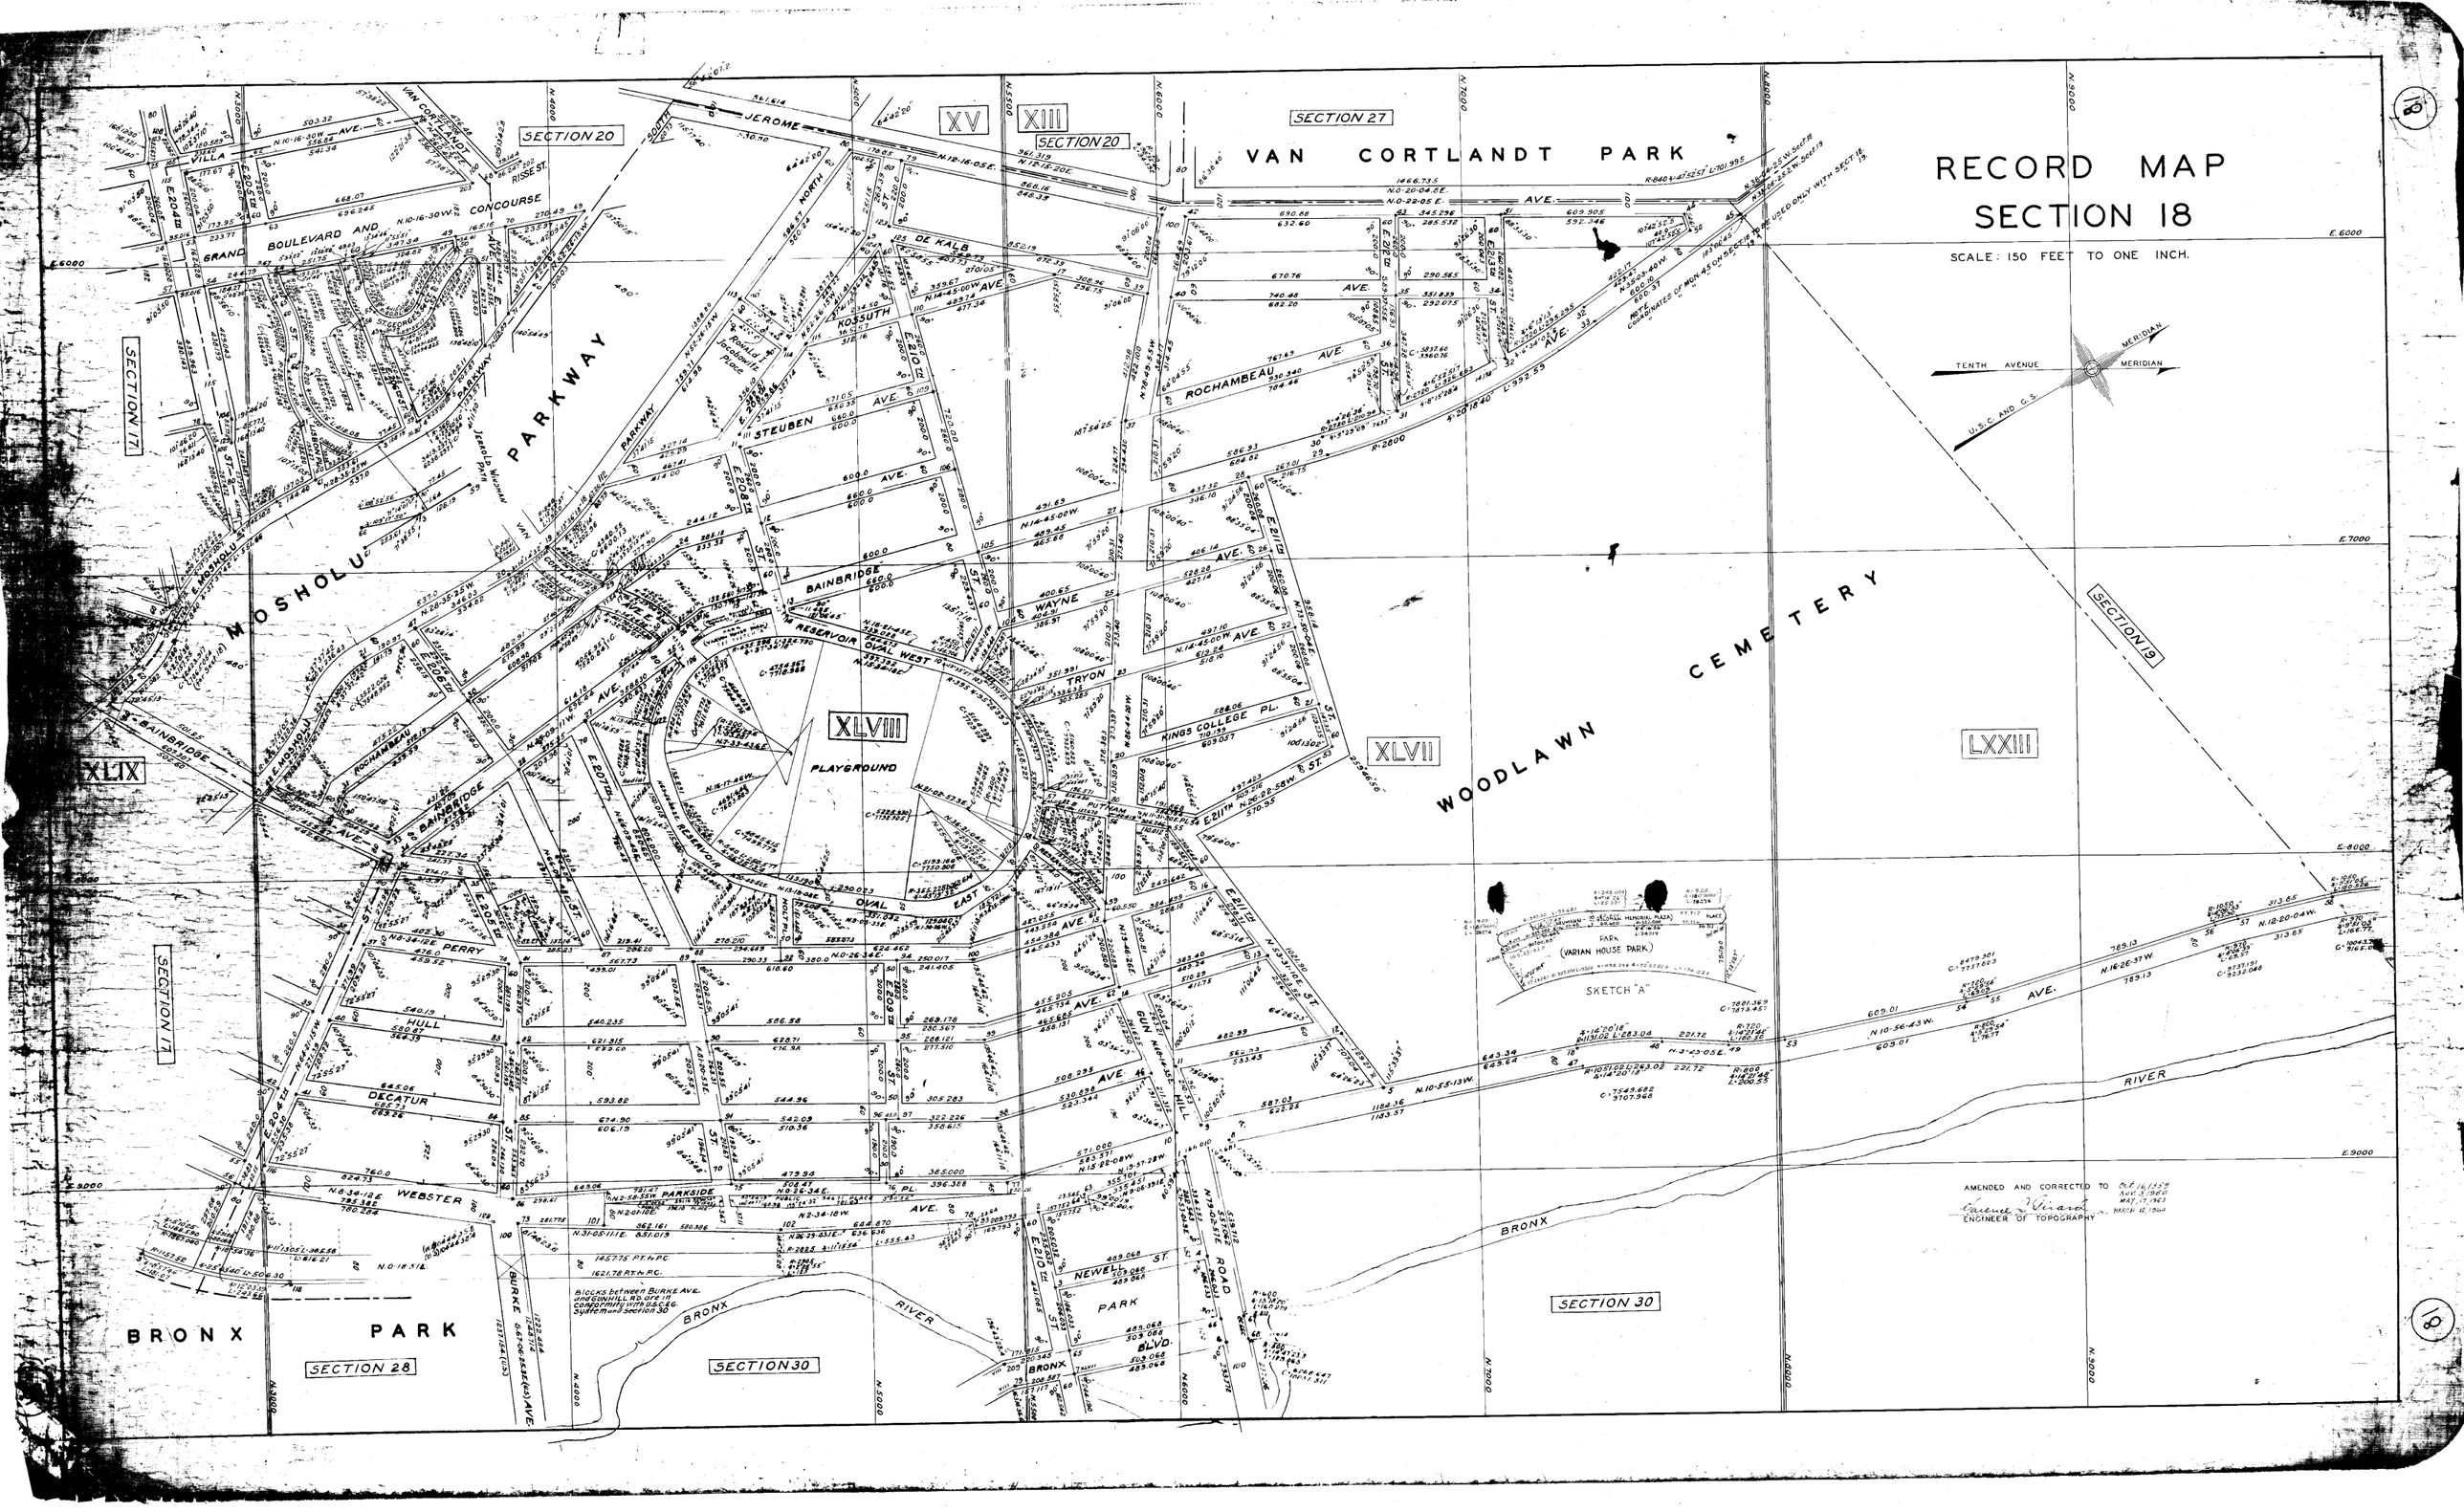
RECORD MAP
SECTION 18
SCALE: 150 FEET TO ONE INCH.
TENTH AVENUE
MERIDIAN
U.S.C. AND G.S.
VAN CORTLANDT PARK
WOODLAWN CEMETERY
MOSHOLU PARKWAY
BRONX PARK
BRONX RIVER
PLAYGROUND
SECTION 17
SECTION 19
SECTION 20
SECTION 27
SECTION 28
SECTION 30
XV
XIII
XLVIII
XLVII
LXXIII
XLIX
JEROME AVE.
GRAND BOULEVARD AND CONCOURSE
DE KALB AVE.
KOSSUTH AVE.
STEUBEN AVE.
ROCHAMBEAU AVE.
BAINBRIDGE AVE.
WAYNE AVE.
TRYON AVE.
KINGS COLLEGE PL.
OVAL WEST
OVAL EAST
PERRY AVE.
HULL AVE.
DECATUR AVE.
WEBSTER AVE.
PARKSIDE AVE.
NEWELL ST.
BRONX BLVD.
BURKE AVE.
GUN HILL ROAD
PARK (VARIAN HOUSE PARK)
SKETCH "A"
AMENDED AND CORRECTED TO
ENGINEER OF TOPOGRAPHY