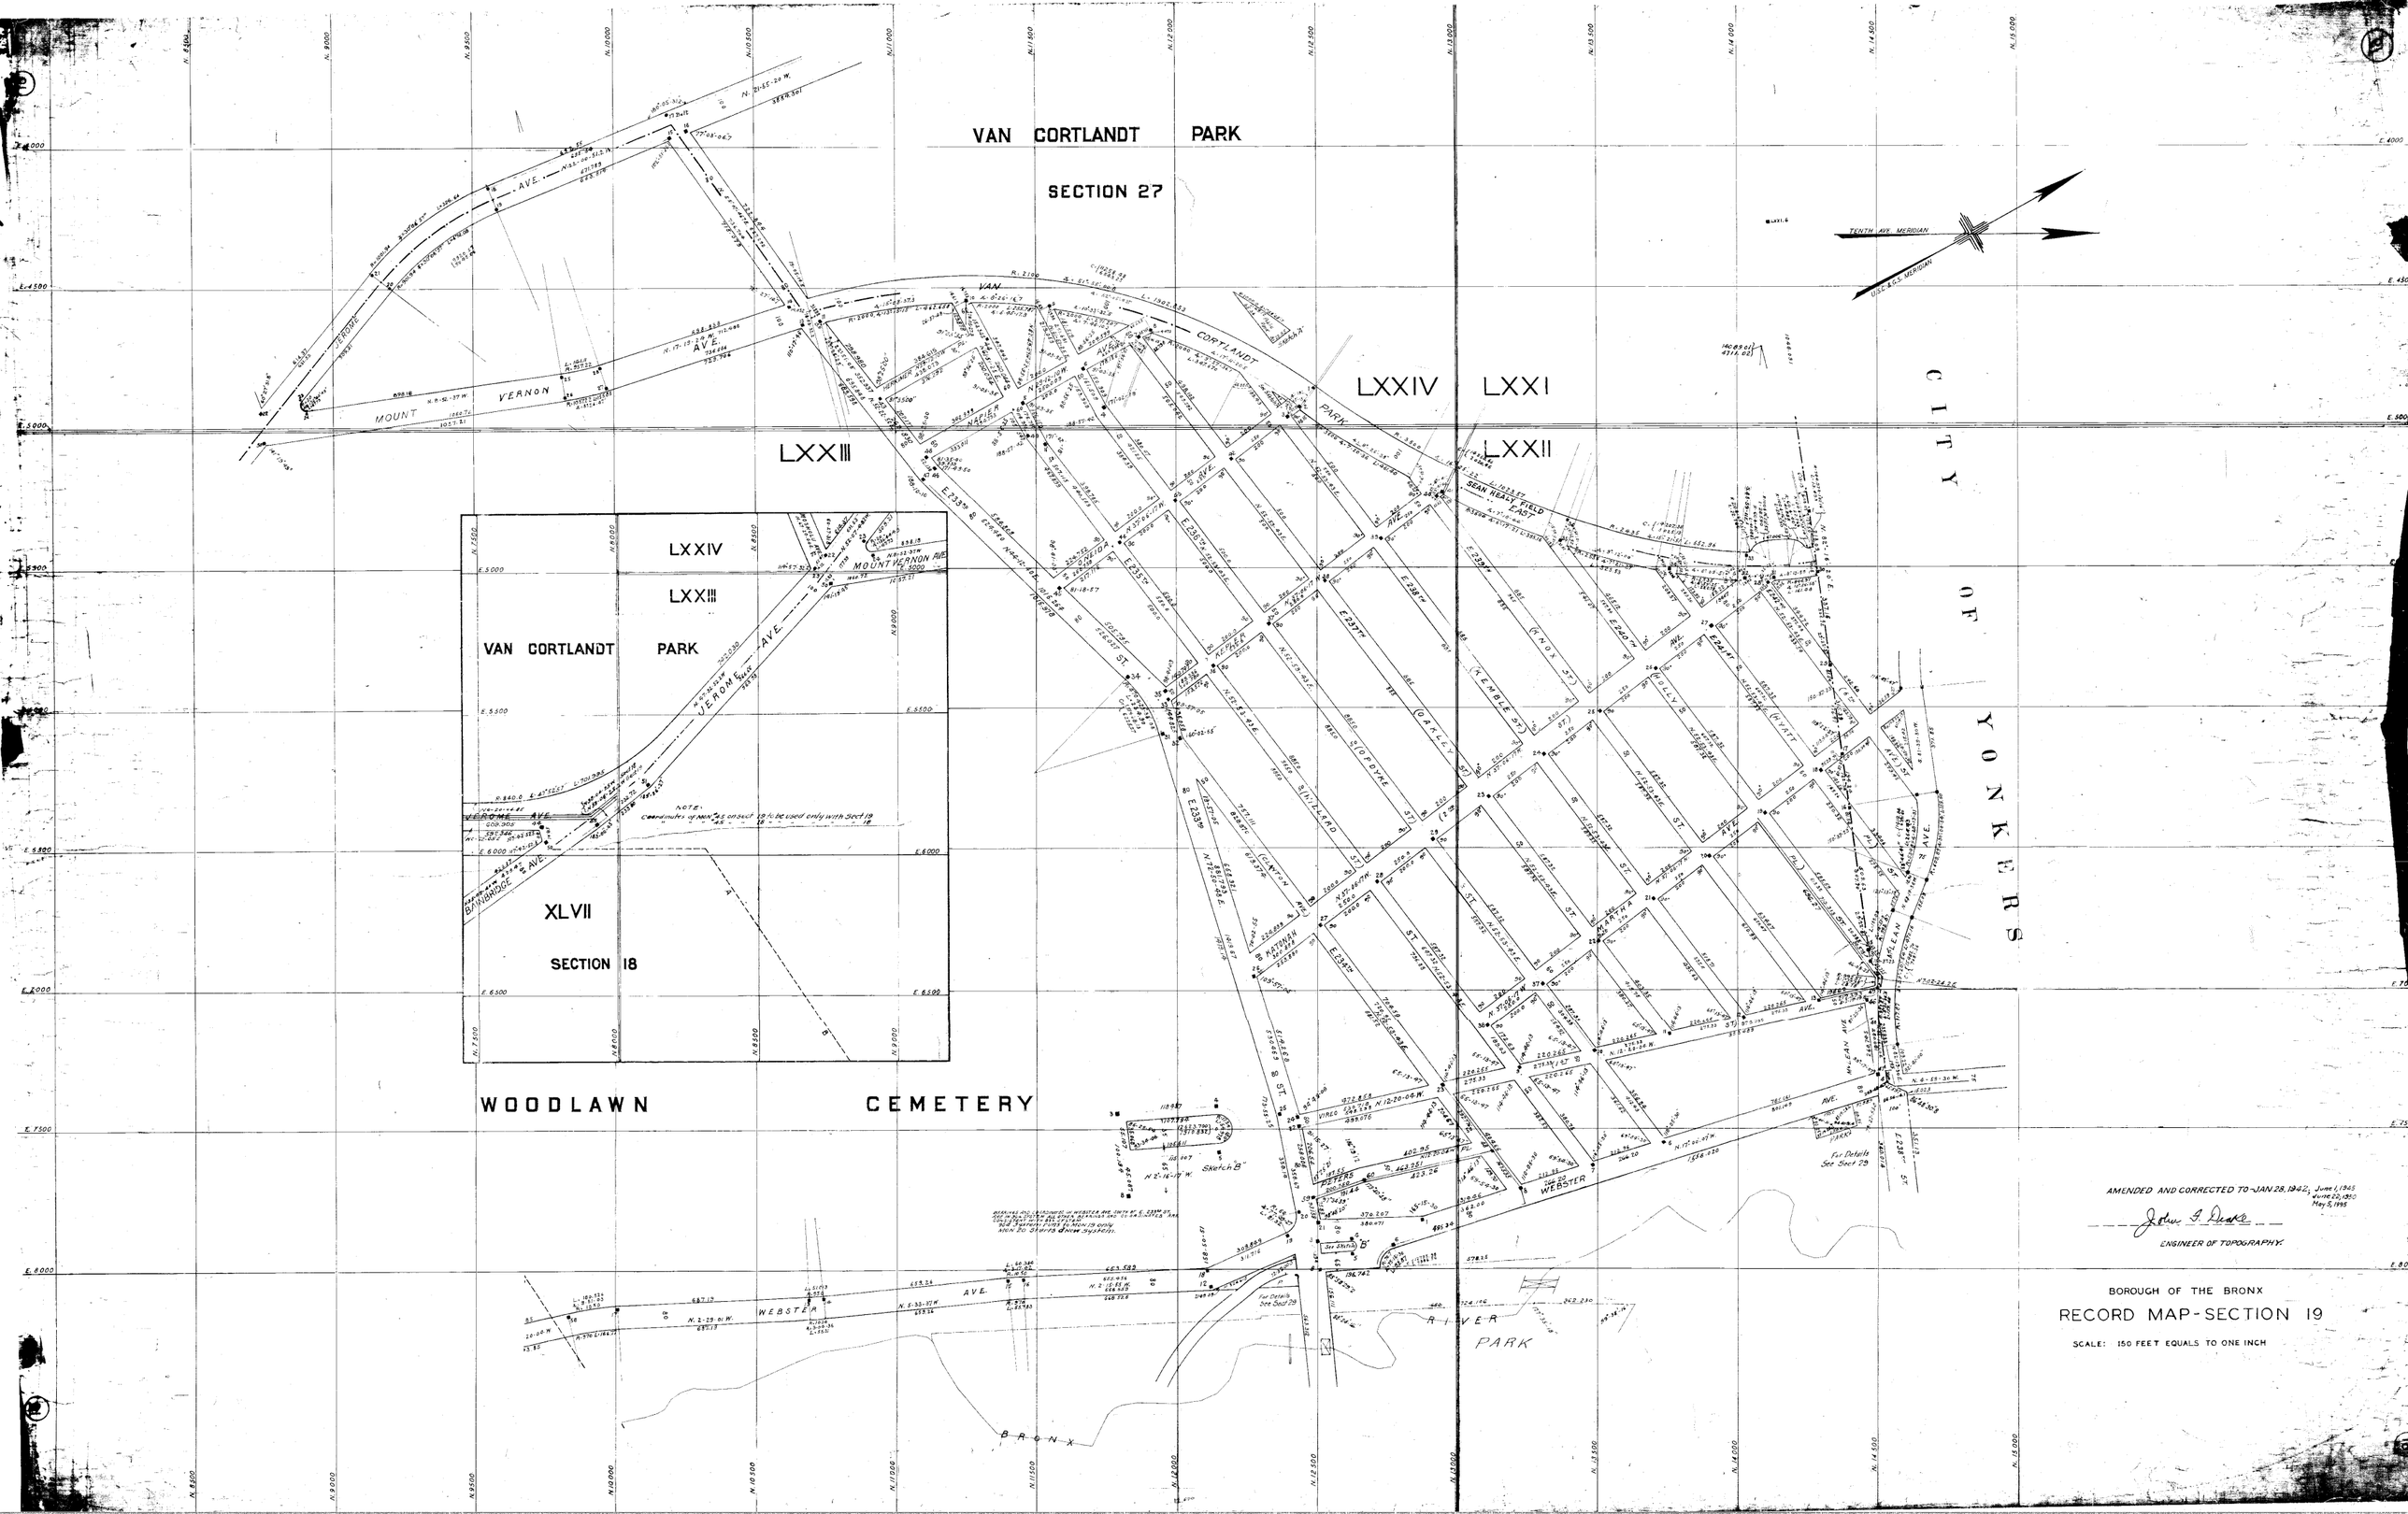
VAN CORTLANDT PARK
SECTION 27
LXXIV
LXXI
LXXII
LXXIII
CITY OF YONKERS
VAN CORTLANDT PARK
LXXIV
LXXIII
XLVII
SECTION 18
WOODLAWN CEMETERY
MOUNT VERNON AVE.
JEROME AVE.
BAINBRIDGE AVE.
WEBSTER AVE.
RIVER PARK
BRONX
SEAN HEALY FIELD
TENTH AVE. MERIDIAN
U.S.C.&G.S. MERIDIAN
AMENDED AND CORRECTED TO JAN 28, 1942; June 1, 1945 June 22, 1950 May 5, 1995
John F. Drake
ENGINEER OF TOPOGRAPHY.
BOROUGH OF THE BRONX
RECORD MAP-SECTION 19
SCALE: 150 FEET EQUALS TO ONE INCH