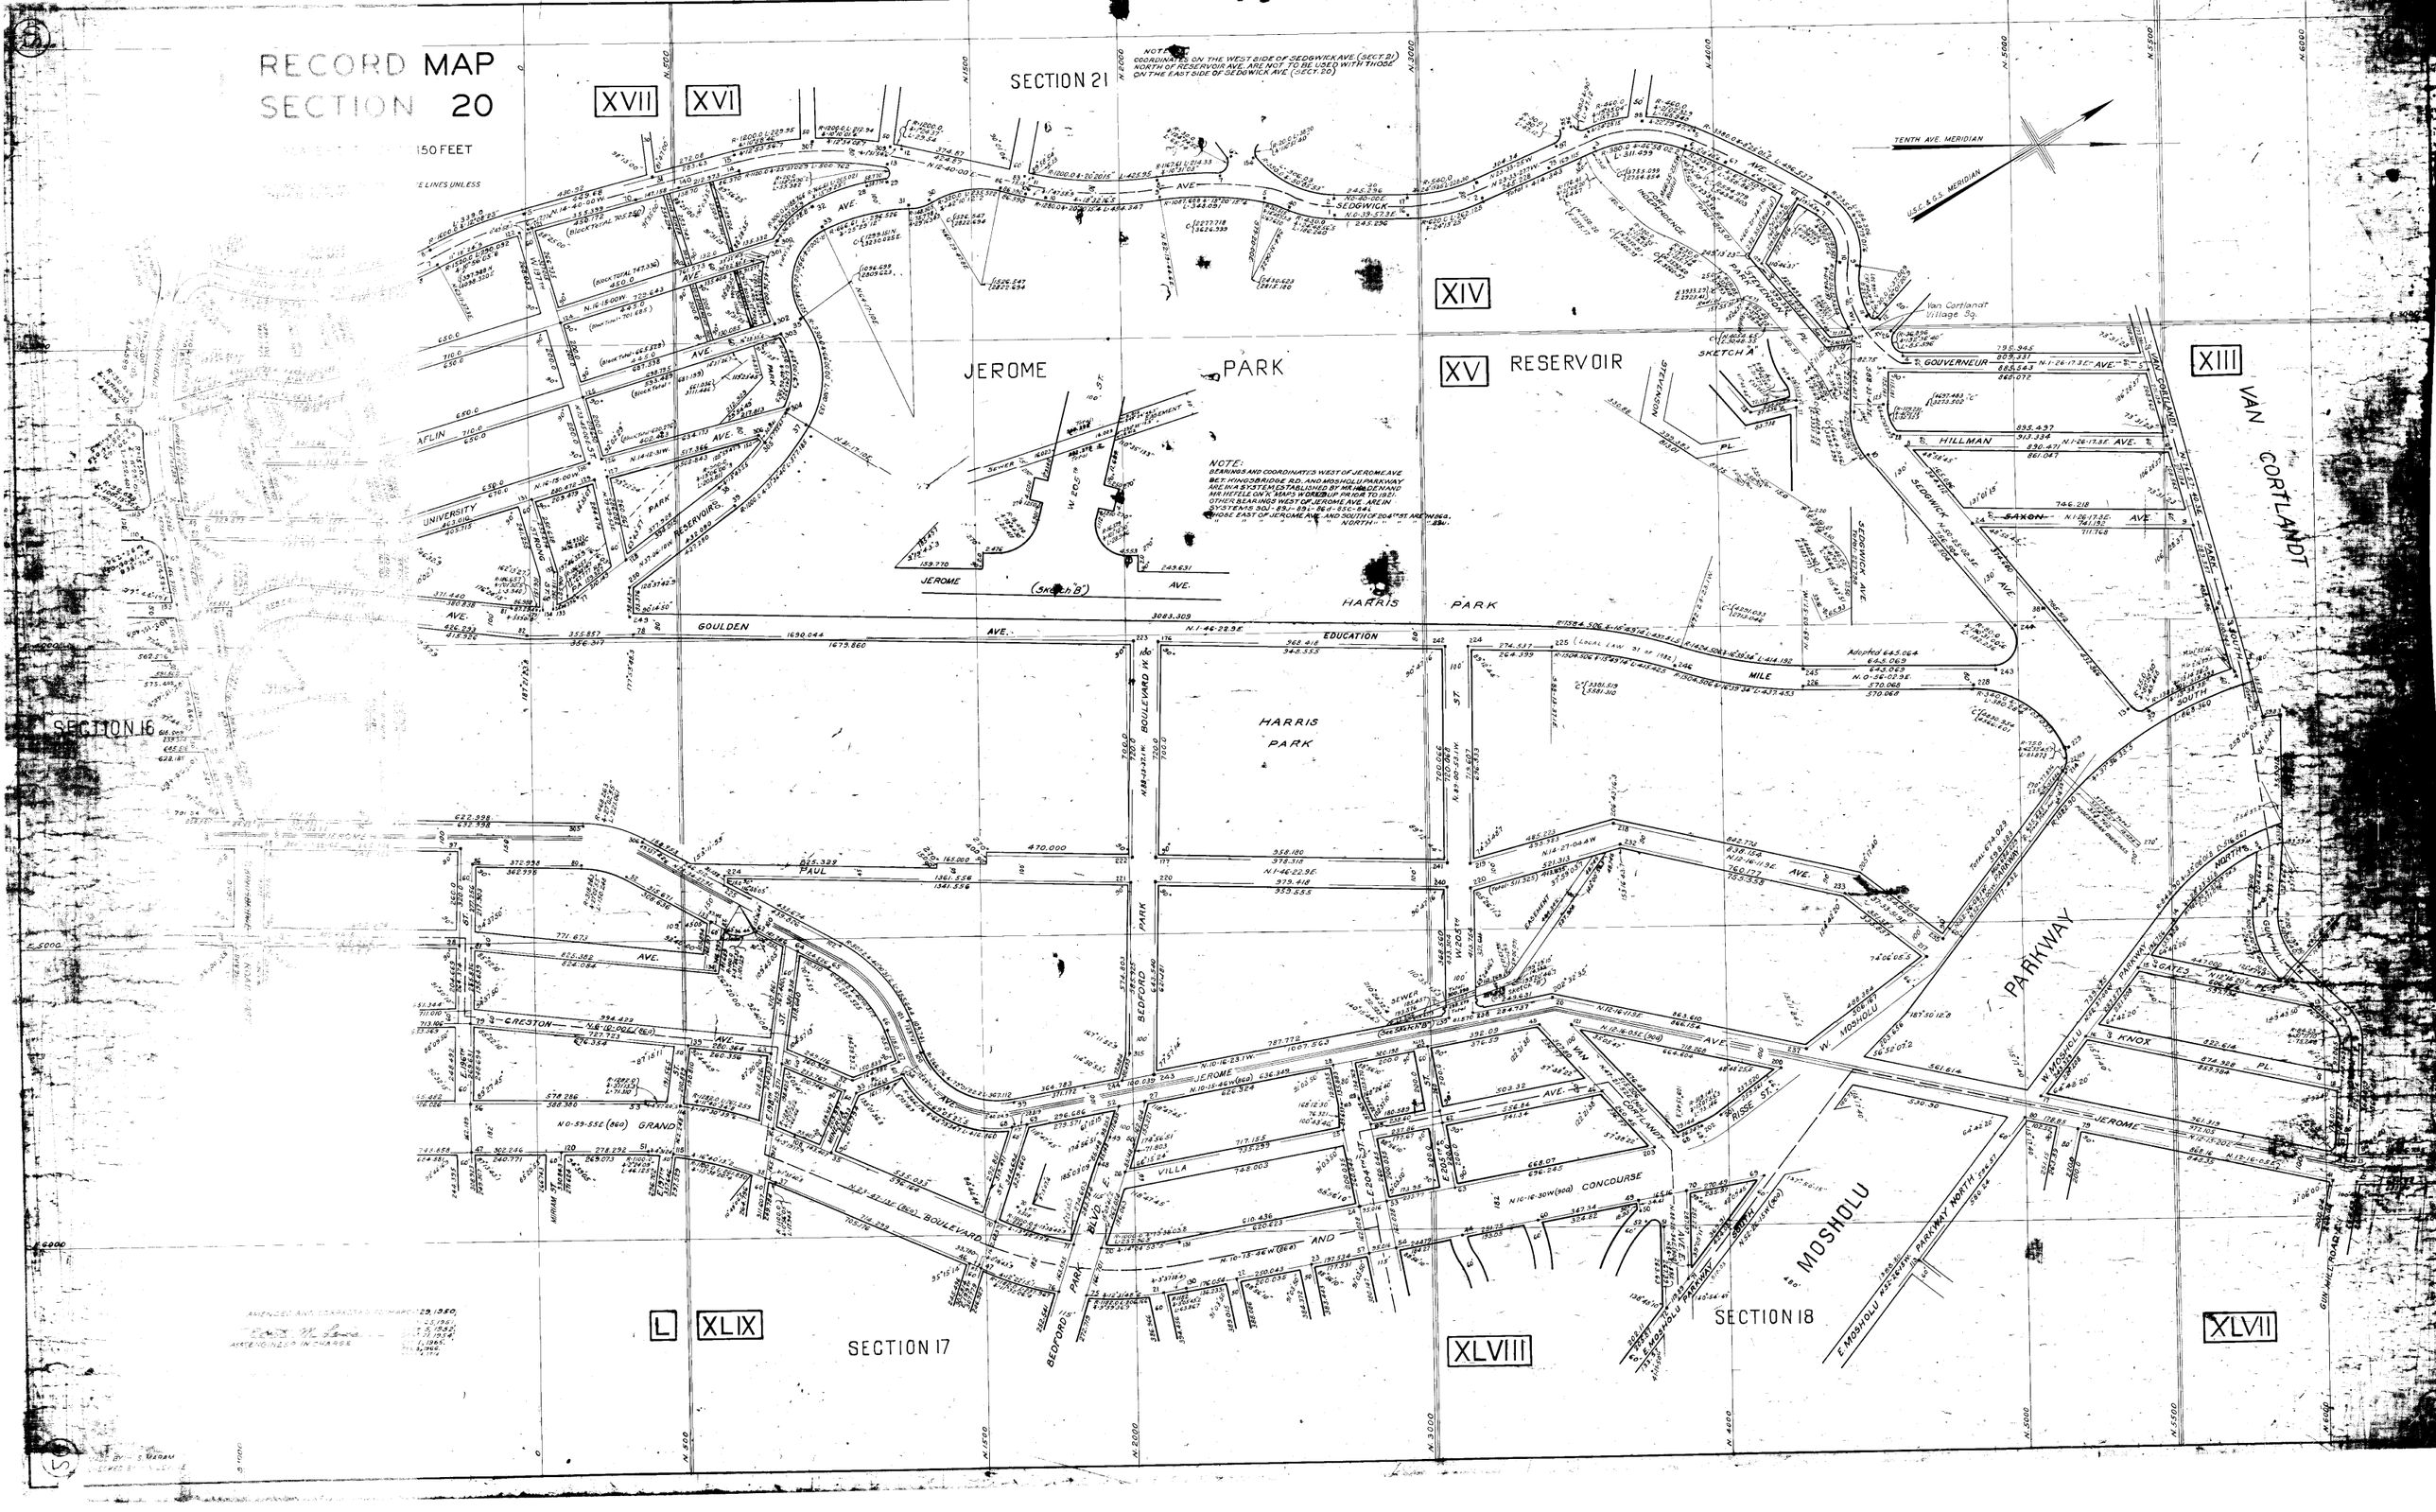
RECORD MAP
SECTION 20
150 FEET
SECTION 21
XVII
XVI
XIV
XV
XIII
JEROME PARK RESERVOIR
HARRIS PARK
VAN CORTLANDT PARKWAY
MOSHOLU
SECTION 16
SECTION 17
SECTION 18
L
XLIX
XLVIII
XLVII
TENTH AVE. MERIDIAN
U.S.C. & G.S. MERIDIAN
Van Cortlandt Village Sq.
SKETCH "A"
SKETCH "B"
GOULDEN AVE.
EDUCATION
MILE
PAUL
CRESTON AVE.
GRAND
BOULEVARD
BEDFORD PARK
VILLA
CONCOURSE
AND
JEROME
GOUVERNEUR AVE.
HILLMAN AVE.
SAXON AVE.
SEDGWICK AVE.
KNOX PL.
GATES PL.
UNIVERSITY
AFLIN
SEDGWICK
STEVENSON PL.
VAN CORTLANDT
RISSE ST.
W. MOSHOLU
E. MOSHOLU PARKWAY NORTH
E. MOSHOLU PARKWAY SOUTH
GUN HILL ROAD
NOTE:
BEARINGS AND COORDINATES WEST OF JEROME AVE BET. KINGSBRIDGE RD. AND MOSHOLU PARKWAY ARE IN A SYSTEM ESTABLISHED BY MR. HADEN AND MR. HEFELE ON "K" MAPS WORKED UP PRIOR TO 1921. OTHER BEARINGS WEST OF JEROME AVE. ARE IN SYSTEMS 30J-89J-89L-86J-85C-84L
THOSE EAST OF JEROME AVE. AND SOUTH OF 204TH ST. ARE IN 86G.
NORTH