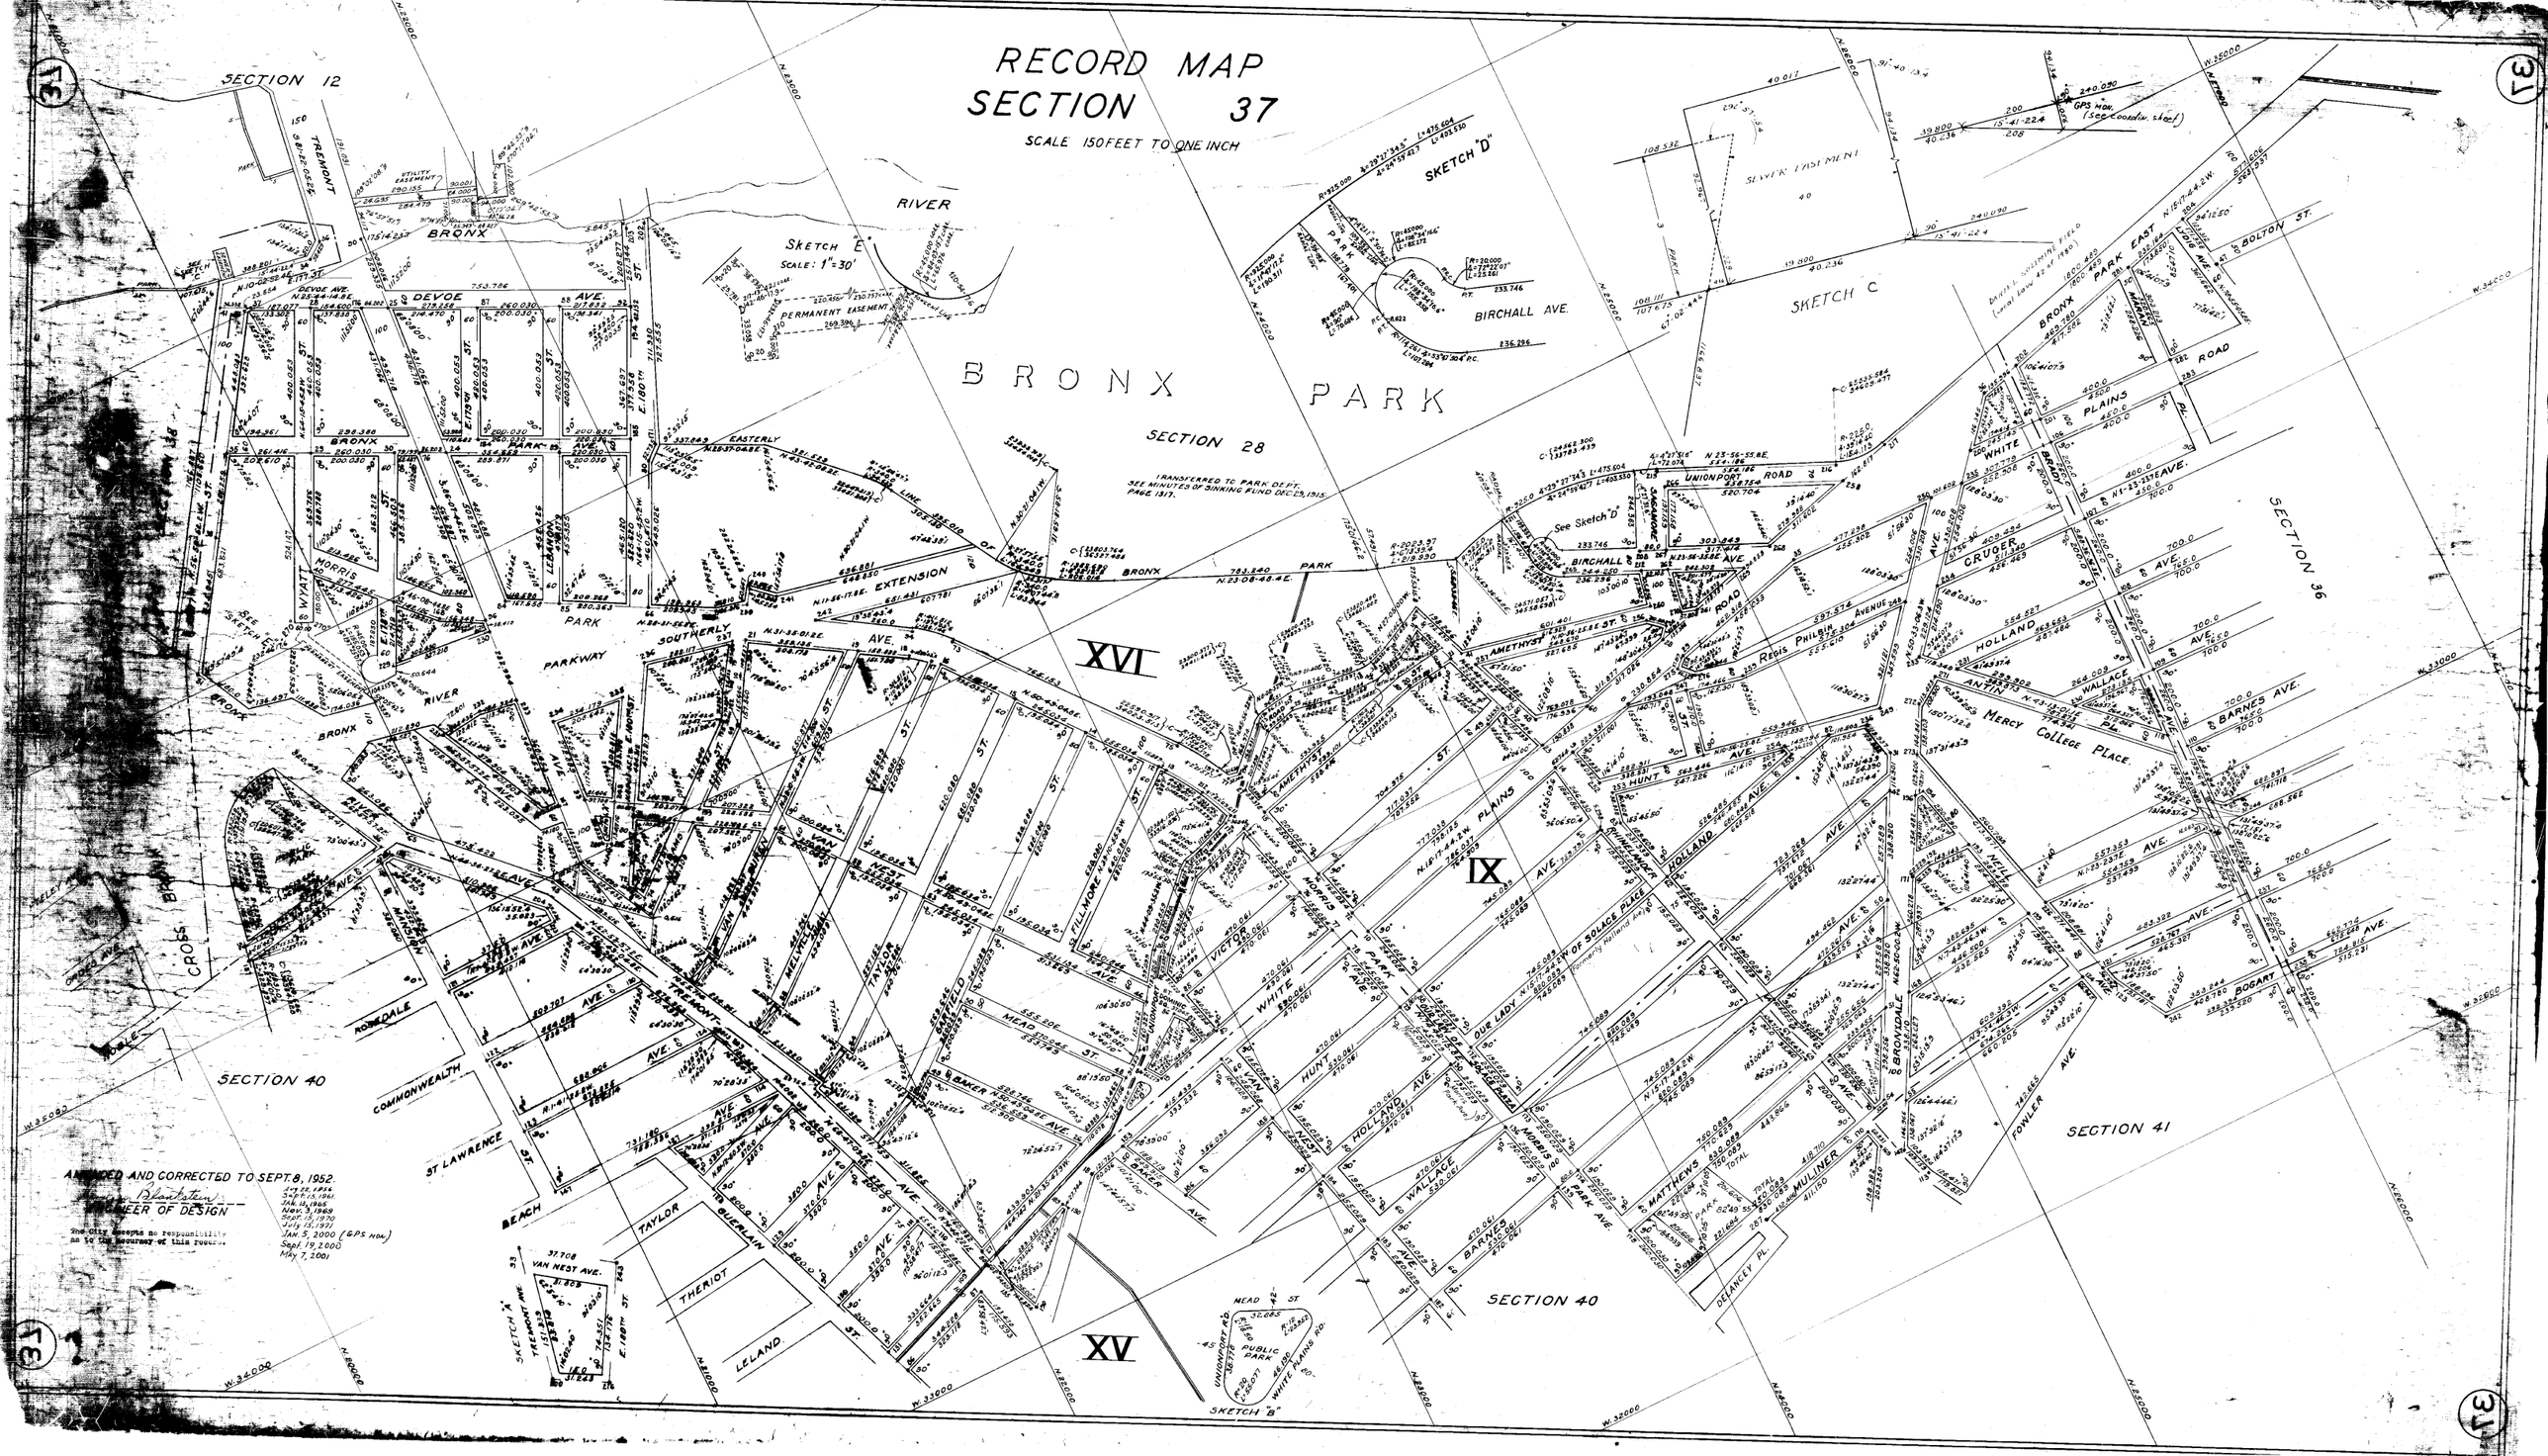
RECORD MAP
SECTION 37
SCALE 150 FEET TO ONE INCH
SECTION 12
BRONX PARK
SECTION 28
SKETCH "E"
SCALE: 1"=30'
PERMANENT EASEMENT
SKETCH "D"
SKETCH C
SEWER EASEMENT
BIRCHALL AVE.
UNIONPORT ROAD
See Sketch "D"
BRONX PARK EAST
BOLTON ST.
WHITE PLAINS ROAD
CRUGER AVE.
HOLLAND AVE.
ANTIN PL.
WALLACE AVE.
BARNES AVE.
Mercy College Place
SECTION 36
SECTION 41
SECTION 40
SECTION 40
XVI
IX
XV
TREMONT AVE.
DEVOE AVE.
EASTERLY
SOUTHERLY AVE.
PARKWAY
EXTENSION
BRONX PARK
MORRIS
WYATT
LEBANON
VAN NEST AVE.
TAYLOR
GUERLAIN
THERIOT
LELAND
ST LAWRENCE
COMMONWEALTH
ROSEDALE
BEACH
CROSS BRANCH
VICTOR
WHITE PLAINS
HUNT
HOLLAND AVE.
WALLACE
BARNES
MATTHEWS
MULINER
DELANCEY PL.
FOWLER AVE.
BOGART
MEAD ST.
PUBLIC PARK
SKETCH "B"
SKETCH "A"
AMENDED AND CORRECTED TO SEPT. 8, 1952.
ENGINEER OF DESIGN
The City accepts no responsibility as to the accuracy of this record.
Sept. 15, 1961
Jan. 13, 1965
Nov. 3, 1969
Sept. 15, 1970
July 15, 1971
Jan. 5, 2000 (GPS Hon.)
Sept. 19, 2000
May 7, 2001