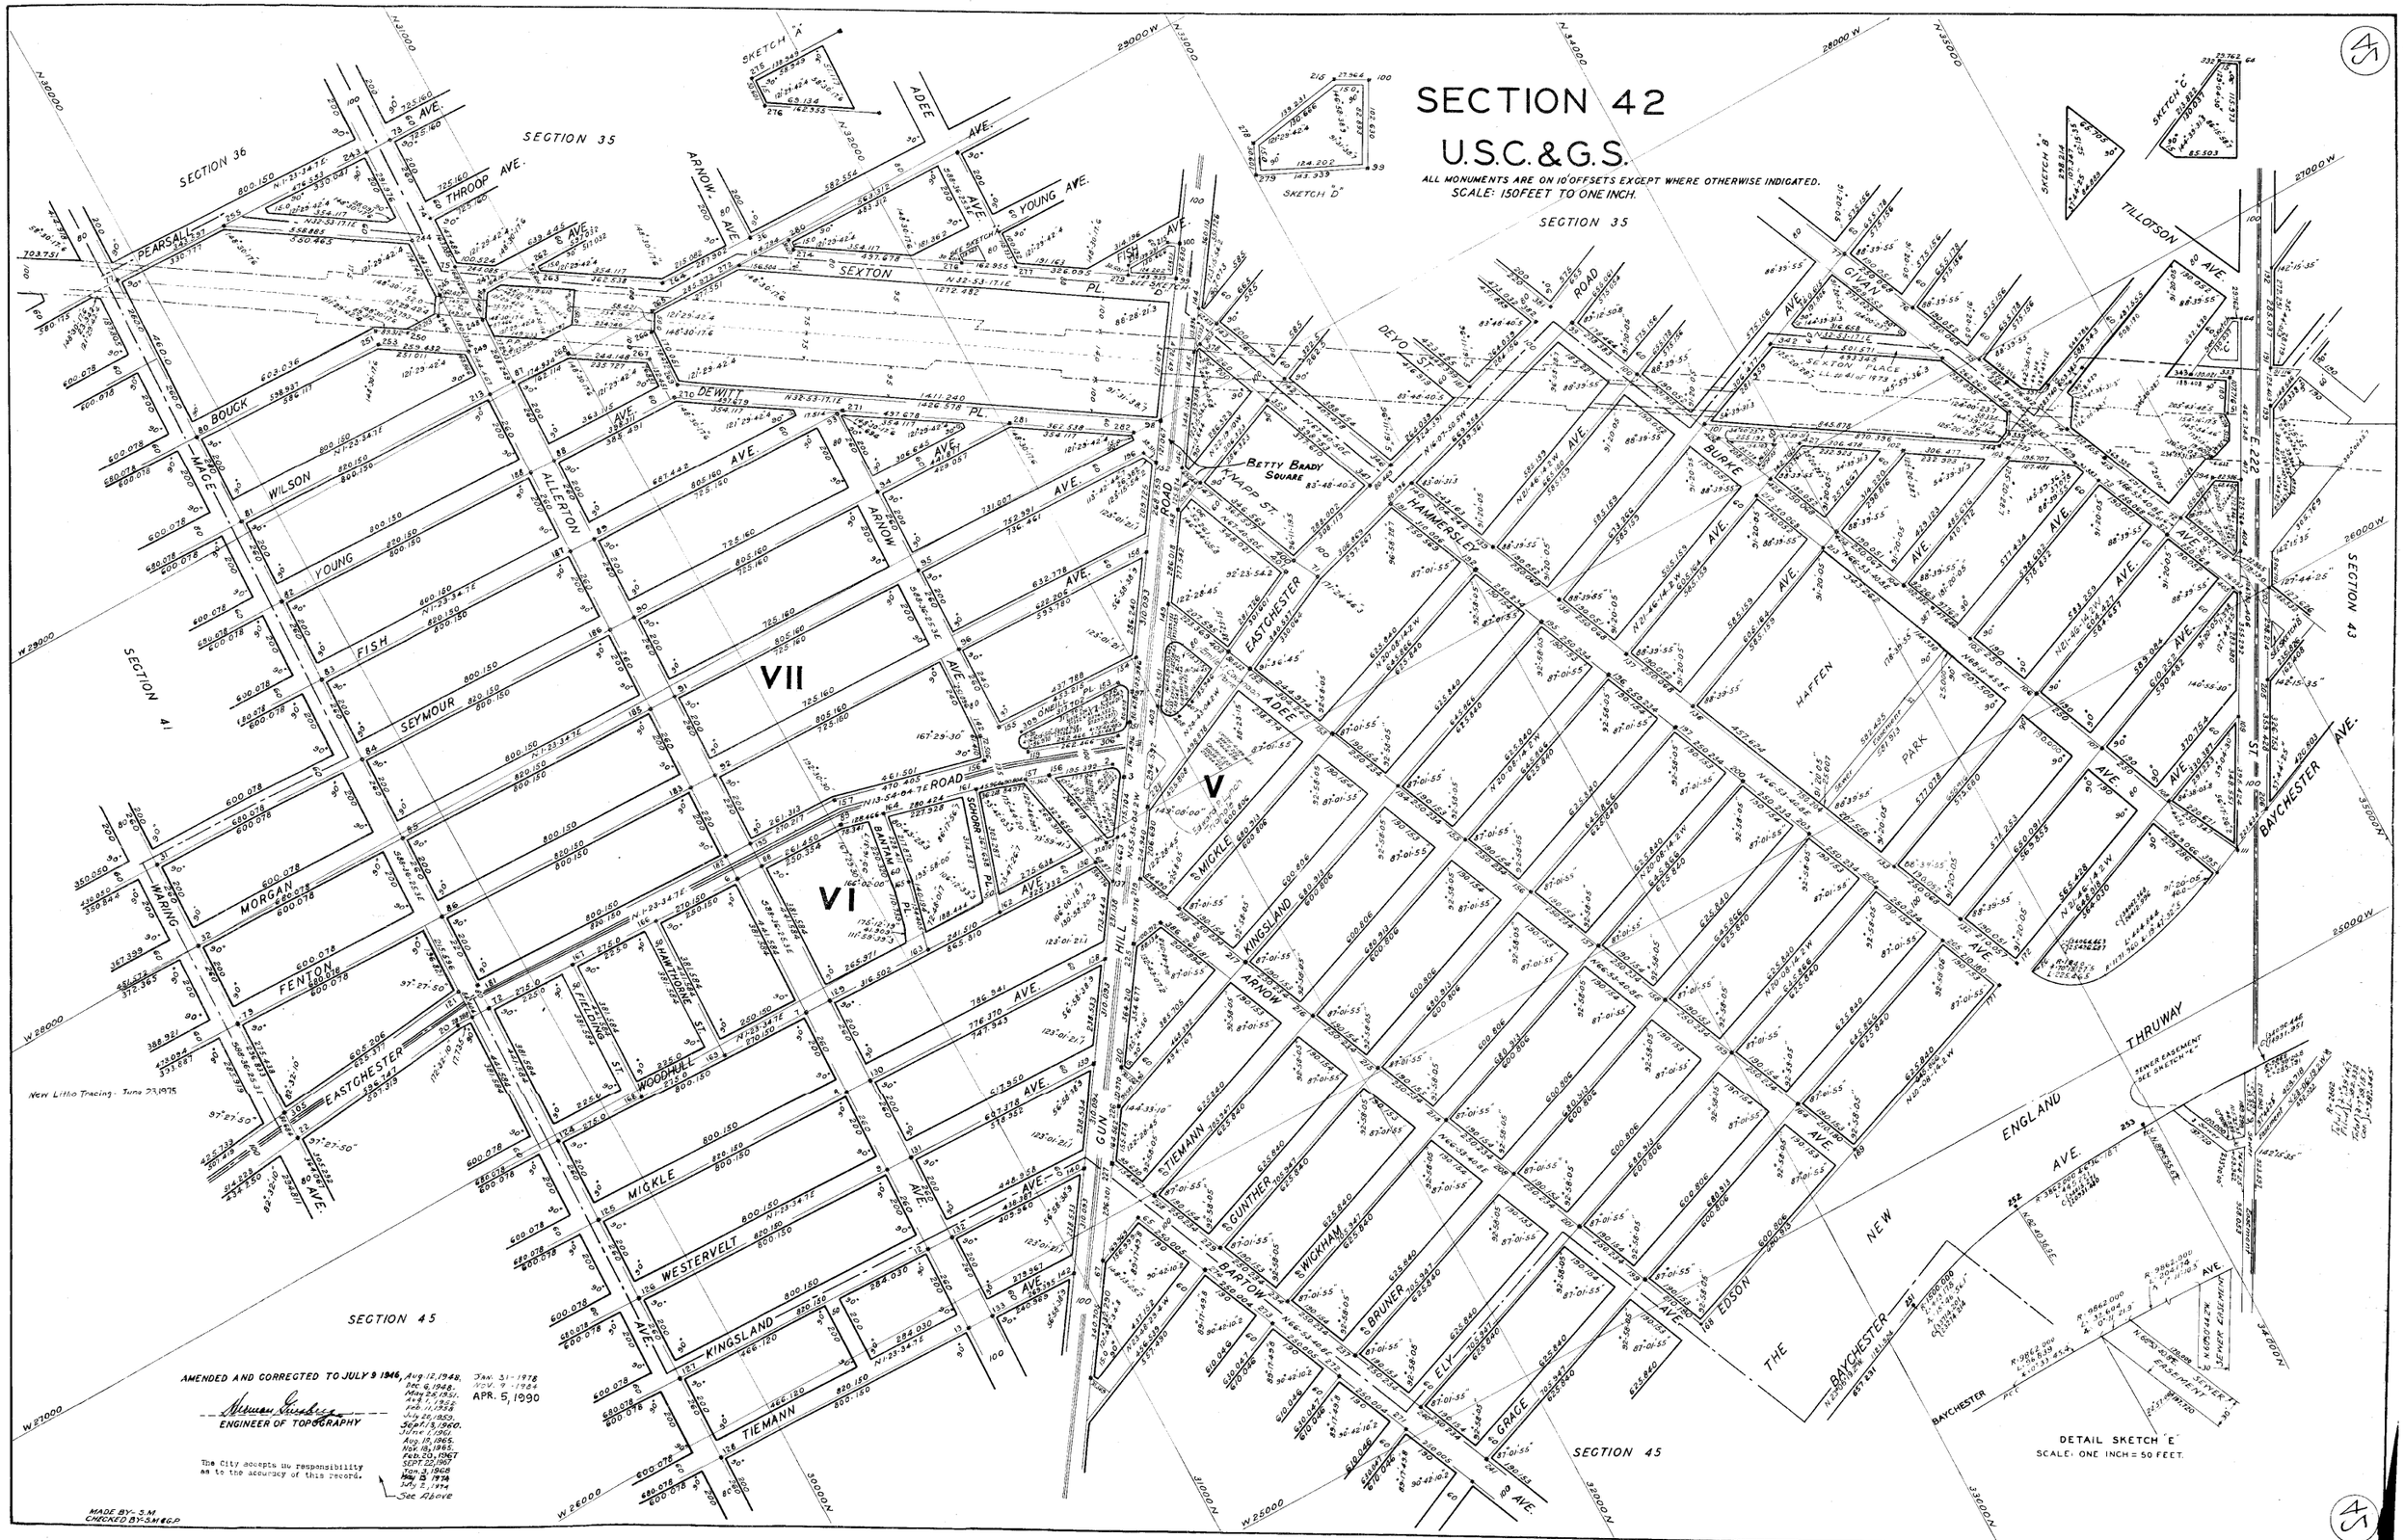
SECTION 42
U.S.C.&G.S.
ALL MONUMENTS ARE ON 10' OFFSETS EXCEPT WHERE OTHERWISE INDICATED.
SCALE: 150 FEET TO ONE INCH.
SECTION 35
SECTION 36
SECTION 41
SECTION 43
SECTION 45
VII
VI
V
BETTY BRADY SQUARE
HAFFEN PARK
THE NEW ENGLAND THRUWAY
BAYCHESTER AVE.
EASTCHESTER
ADEE AVE.
KINGSLAND
ARNOW
MICKLE
WESTERVELT
TIEMANN
BARTOW
GUNTHER
WICKHAM
BRUNER
ELY
GRACE
EDSON
HAMMERSLEY
BURKE
GIVAN
DEVO ST.
TILLOTSON AVE.
SEXTON PL.
DEWITT PL.
ALLERTON
SEYMOUR
FISH
YOUNG
WILSON
BOUCK
MAGE
PEARSALL
THROOP AVE.
ARNOW AVE.
YOUNG AVE.
FISH AVE.
MORGAN
FENTON
WARING
WOODHULL
FIELDING ST.
HAWTHORNE ST.
SCHORR PL.
BANTAM PL.
ONEILL PL.
SEXTON PLACE
SEWER EASEMENT
SEWER EASEMENT
SEWER EASEMENT
SKETCH "A"
SKETCH "B"
SKETCH "C"
SKETCH "D"
DETAIL SKETCH "E"
SCALE: ONE INCH = 50 FEET.
New Litho Tracing - June 23, 1975
AMENDED AND CORRECTED TO JULY 9 1946, Aug. 12, 1948, Dec. 6, 1948, May 25, 1951, Aug. 7, 1952, Feb. 11, 1958, July 28, 1959, Sept. 13, 1960, June 1, 1961, Aug. 19, 1965, Nov. 18, 1965, Feb. 20, 1967, SEPT. 22, 1967, Jan. 3, 1968, May 13, 1974, July 2, 1974 See Above
JAN. 31 - 1978
NOV. 9 - 1984
APR. 5, 1990
ENGINEER OF TOPOGRAPHY
The City accepts no responsibility as to the accuracy of this record.
MADE BY - S.M.
CHECKED BY - S.M. & G.P.