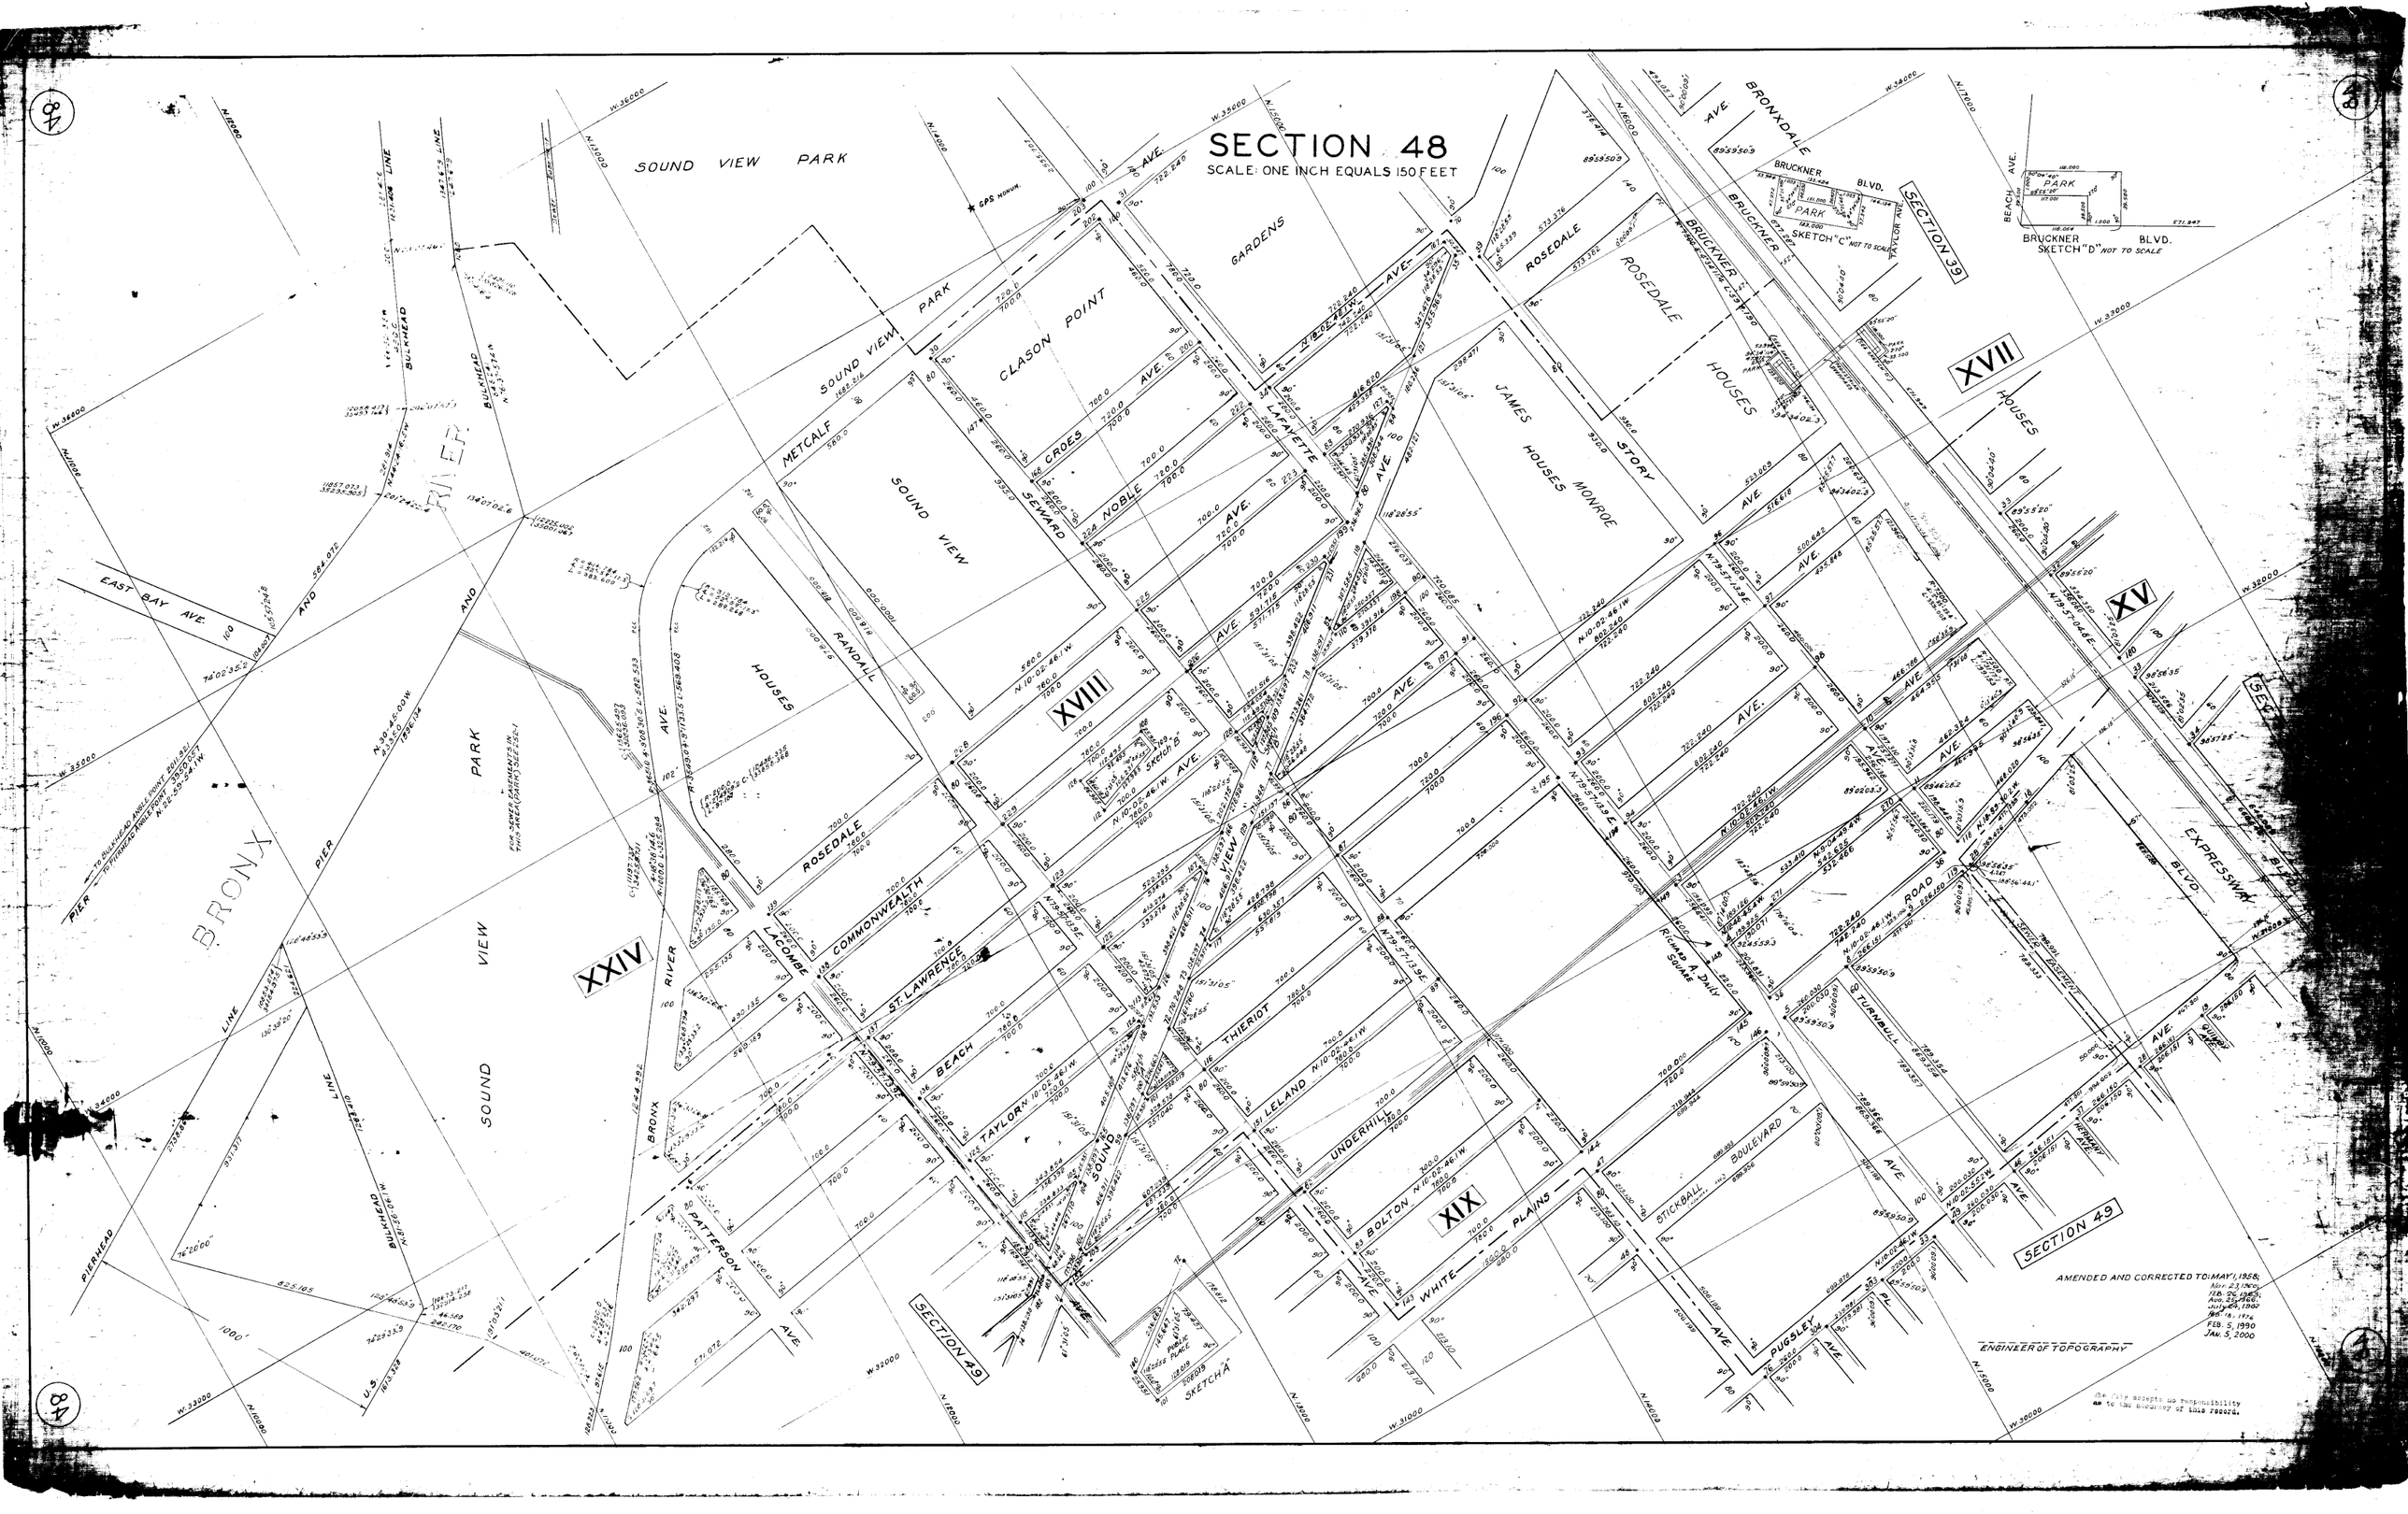
SECTION 48
SCALE: ONE INCH EQUALS 150 FEET
SOUND VIEW PARK
SOUND VIEW PARK
CLASON POINT
GARDENS
METCALF
SOUND VIEW
SEWARD
CROES
NOBLE
LAFAYETTE
ROSEDALE
ROSEDALE HOUSES
JAMES HOUSES
MONROE
STORY
BRONXDALE
BRUCKNER
BRUCKNER BLVD.
SKETCH "C" NOT TO SCALE
SKETCH "D" NOT TO SCALE
SECTION 39
XVII
XV
XVIII
XIX
XXIV
EAST BAY AVE.
BRONX
PIER
RIVER
SOUND VIEW PARK
RANDALL
HOUSES
ROSEDALE
COMMONWEALTH
LACOMBE
ST. LAWRENCE
BEACH
TAYLOR
THIERIOT
LELAND
UNDERHILL
BOLTON
WHITE PLAINS
STICKBALL BOULEVARD
PUGSLEY
TURNBULL
ROAD
EXPRESSWAY
BLVD.
PATTERSON
SOUND
SECTION 49
SKETCH "A"
AMENDED AND CORRECTED TO: MAY 1, 1958;
FEB. 5, 1990
JAN. 5, 2000
ENGINEER OF TOPOGRAPHY
The City accepts no responsibility as to the accuracy of this record.