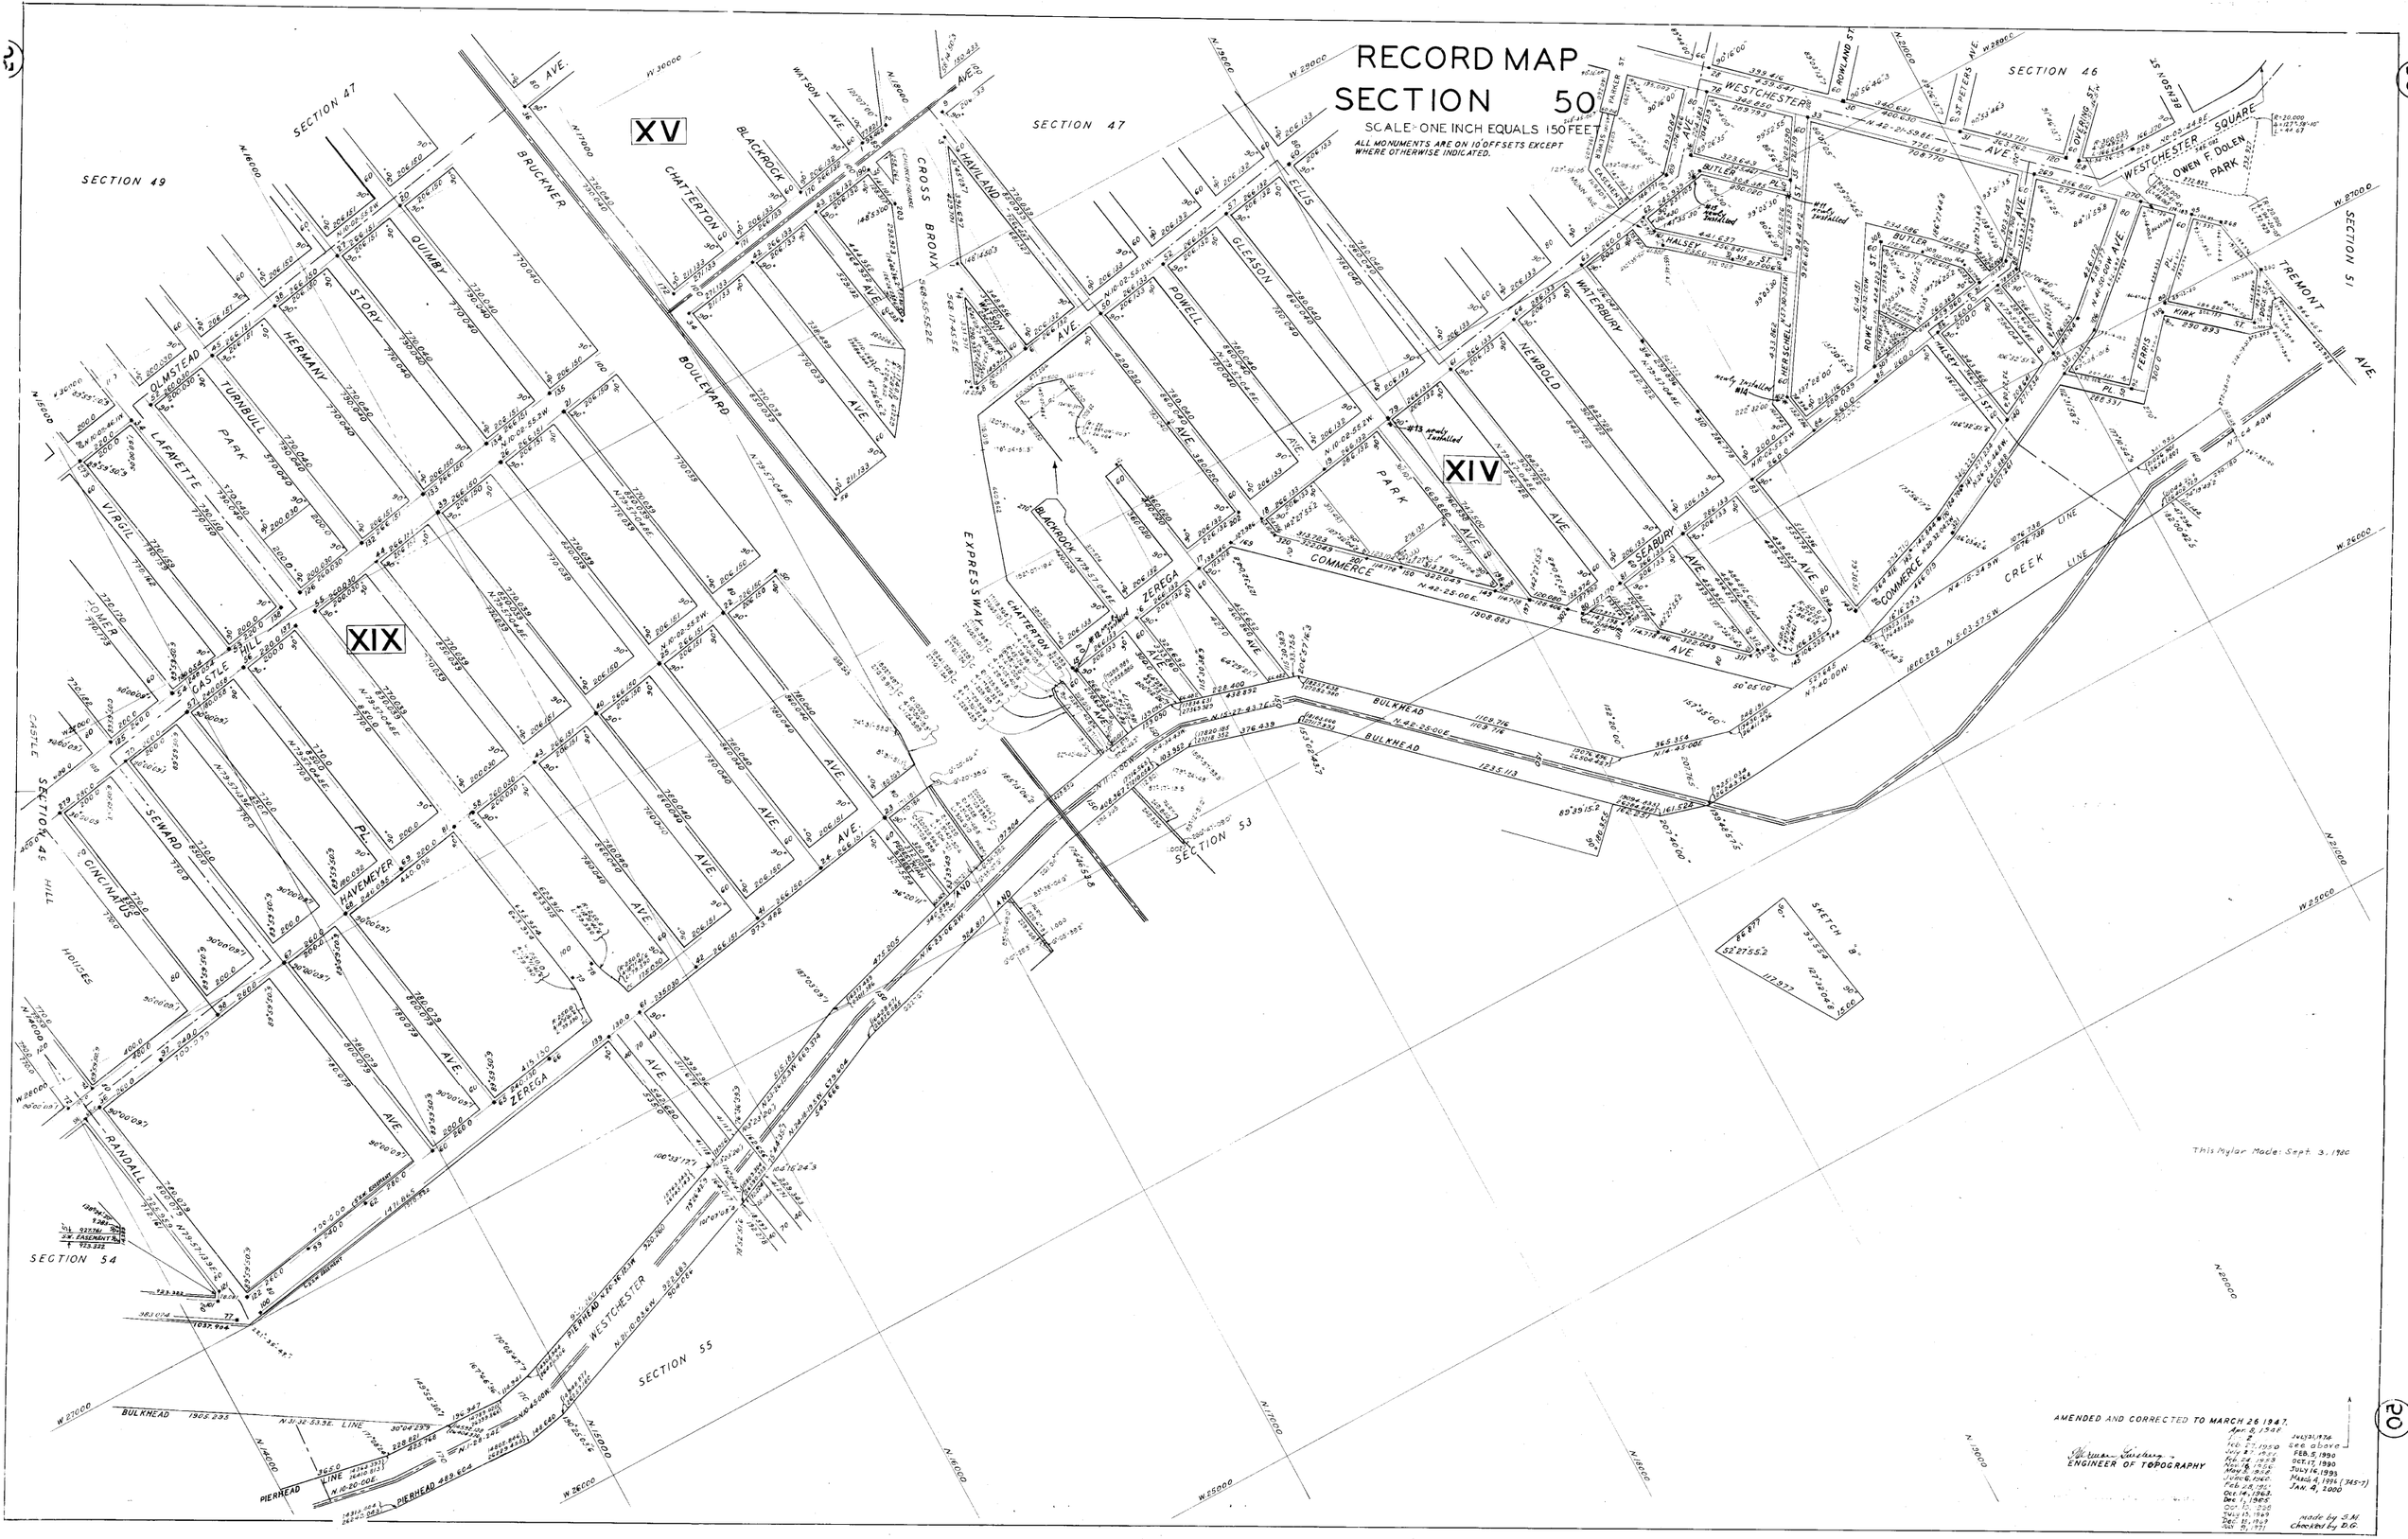
RECORD MAP
SECTION 50
SCALE: ONE INCH EQUALS 150 FEET
ALL MONUMENTS ARE ON 10' OFFSETS EXCEPT WHERE OTHERWISE INDICATED.
XV
XIV
XIX
SECTION 47
SECTION 46
SECTION 49
SECTION 51
SECTION 53
SECTION 54
SECTION 55
BRUCKNER
BOULEVARD
CHATTERTON
BLACKROCK
CROSS BRONX
HAVILAND
WATSON AVE.
ELLIS
GLEASON
POWELL
WATERBURY
NEWBOLD
SEABURY
COMMERCE
ZEREGA
BULKHEAD
WESTCHESTER
WESTCHESTER SQUARE
OWEN F. DOLEN PARK
TREMONT AVE.
BUTLER
HALSEY
HERSCHEL
ROWE
FERRIS
KIRK
PARKER ST.
ROWLAND ST.
ST. PETERS AVE.
BENSON ST.
OVERING ST.
EXPRESSWAY
CREEK LINE
SKETCH "B"
QUIMBY
STORY
HERMANY
TURNBULL PARK
OLMSTEAD
LAFAYETTE
VIRGIL
HOMER
CASTLE HILL
SEWARD
CINCINNATUS
HAVEMEYER
RANDALL
PIERHEAD
This Mylar Made: Sept. 3, 1980
AMENDED AND CORRECTED TO MARCH 26 1947.
Apr. 8, 1948
Feb. 27, 1950
July 27, 1951
Feb. 24, 1958
Nov. 16, 1956
May 8, 1958
June 6, 1960
Feb. 28, 1961
Oct. 14, 1963
Dec. 1, 1965
Oct. 15, 1966
Jul. 15, 1969
Dec. 31, 1969
Jan. 31, 1971
July 31, 1976
see above
FEB. 5, 1990
OCT. 17, 1990
July 16, 1993
March 4, 1996 (345-7)
JAN. 4, 2000
Made by S.M.
Checked by D.G.
ENGINEER OF TOPOGRAPHY