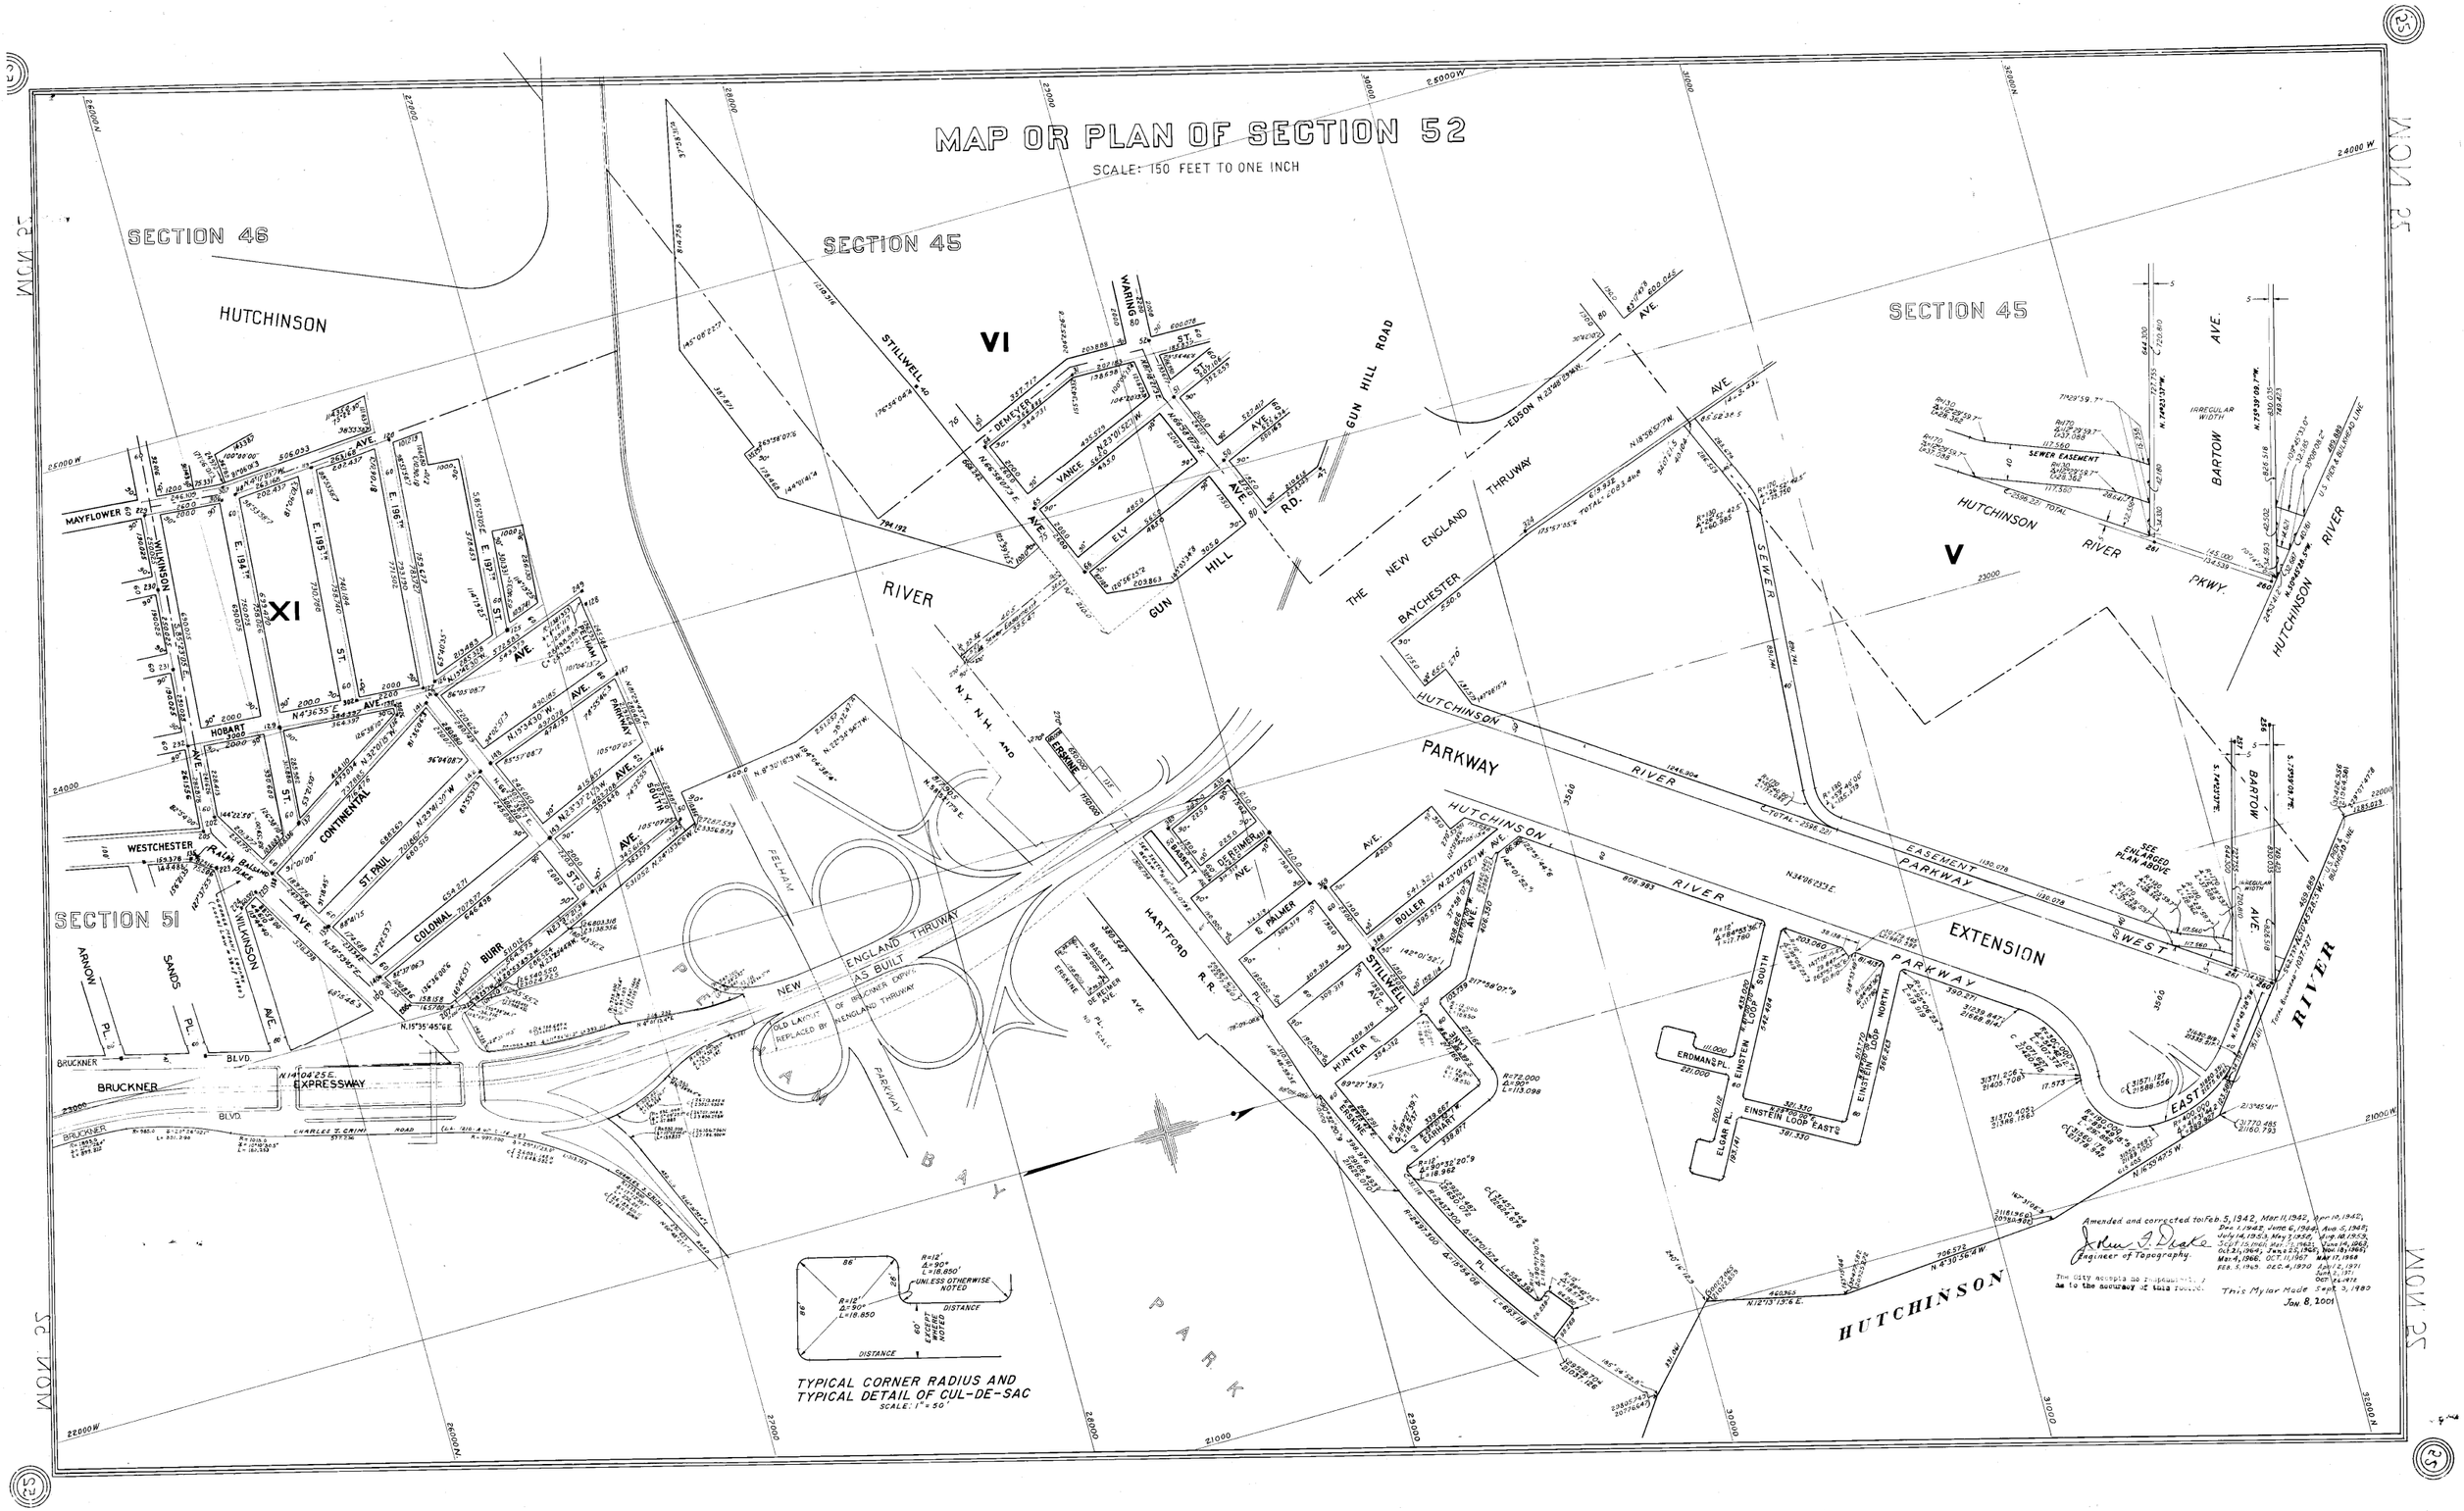
MAP OR PLAN OF SECTION 52
SCALE: 150 FEET TO ONE INCH
SECTION 46
SECTION 45
SECTION 45
SECTION 51
HUTCHINSON
RIVER
PARKWAY
EXTENSION
HUTCHINSON
RIVER
PARKWAY
WEST
EASEMENT
HUTCHINSON
RIVER
PKWY.
BARTOW AVE.
HUTCHINSON
RIVER
EASTERN
PARKWAY
SOUTH
PARKWAY
NORTH
PELHAM
PARKWAY
BAY
PARK
BRUCKNER
EXPRESSWAY
BLVD.
BRUCKNER
BLVD.
CHARLES T. CRIMI ROAD
NEW ENGLAND THRUWAY
AS BUILT
OLD LAYOUT OF BRUCKNER EXPWY.
REPLACED BY NEW ENGLAND THRUWAY
HARTFORD R.R.
N.Y. N.H. AND
ERSKINE
STILLWELL
GUN HILL ROAD
GUN HILL RD.
THE NEW ENGLAND THRUWAY
BAYCHESTER
SEWER
EDSON
WARING
DEMEYER
VANCE
ELY
MAYFLOWER
WILKINSON
HOBART
CONTINENTAL
ST. PAUL
COLONIAL
BURR
WESTCHESTER
RAIN BALLING
ARNOW
SANDS
PL.
BASSETT
DE REIMER
PALMER
BOLLER
HUNTER
EARHART
ERSKINE
ERDMANS PL.
ELGAR PL.
EINSTEIN LOOP SOUTH
EINSTEIN LOOP EAST
EINSTEIN LOOP NORTH
SEWER EASEMENT
IRREGULAR WIDTH
SEE ENLARGED PLAN ABOVE
TYPICAL CORNER RADIUS AND
TYPICAL DETAIL OF CUL-DE-SAC
SCALE: 1" = 50'
UNLESS OTHERWISE NOTED
DISTANCE
EXCEPT WHERE NOTED
Amended and corrected to: Feb. 5, 1942, Mar. 11, 1942, Apr. 10, 1942, Dec. 1, 1942, June 6, 1944, Aug. 5, 1948, July 14, 1953, May 7, 1958, Aug. 10, 1959, Sept. 15, 1961, Mar. 11, 1962, June 14, 1963, Oct. 21, 1964, June 25, 1965, Nov. 18, 1965, Mar. 4, 1966, Oct. 11, 1967, May 17, 1968, Feb. 5, 1969, Dec. 4, 1970, Apr. 12, 1971, June 2, 1971, Oct. 26, 1972
John F. Drake
Engineer of Topography.
The City accepts no responsibility as to the accuracy of this record.
This Mylar Made Sept. 3, 1980
Jan. 8, 2001