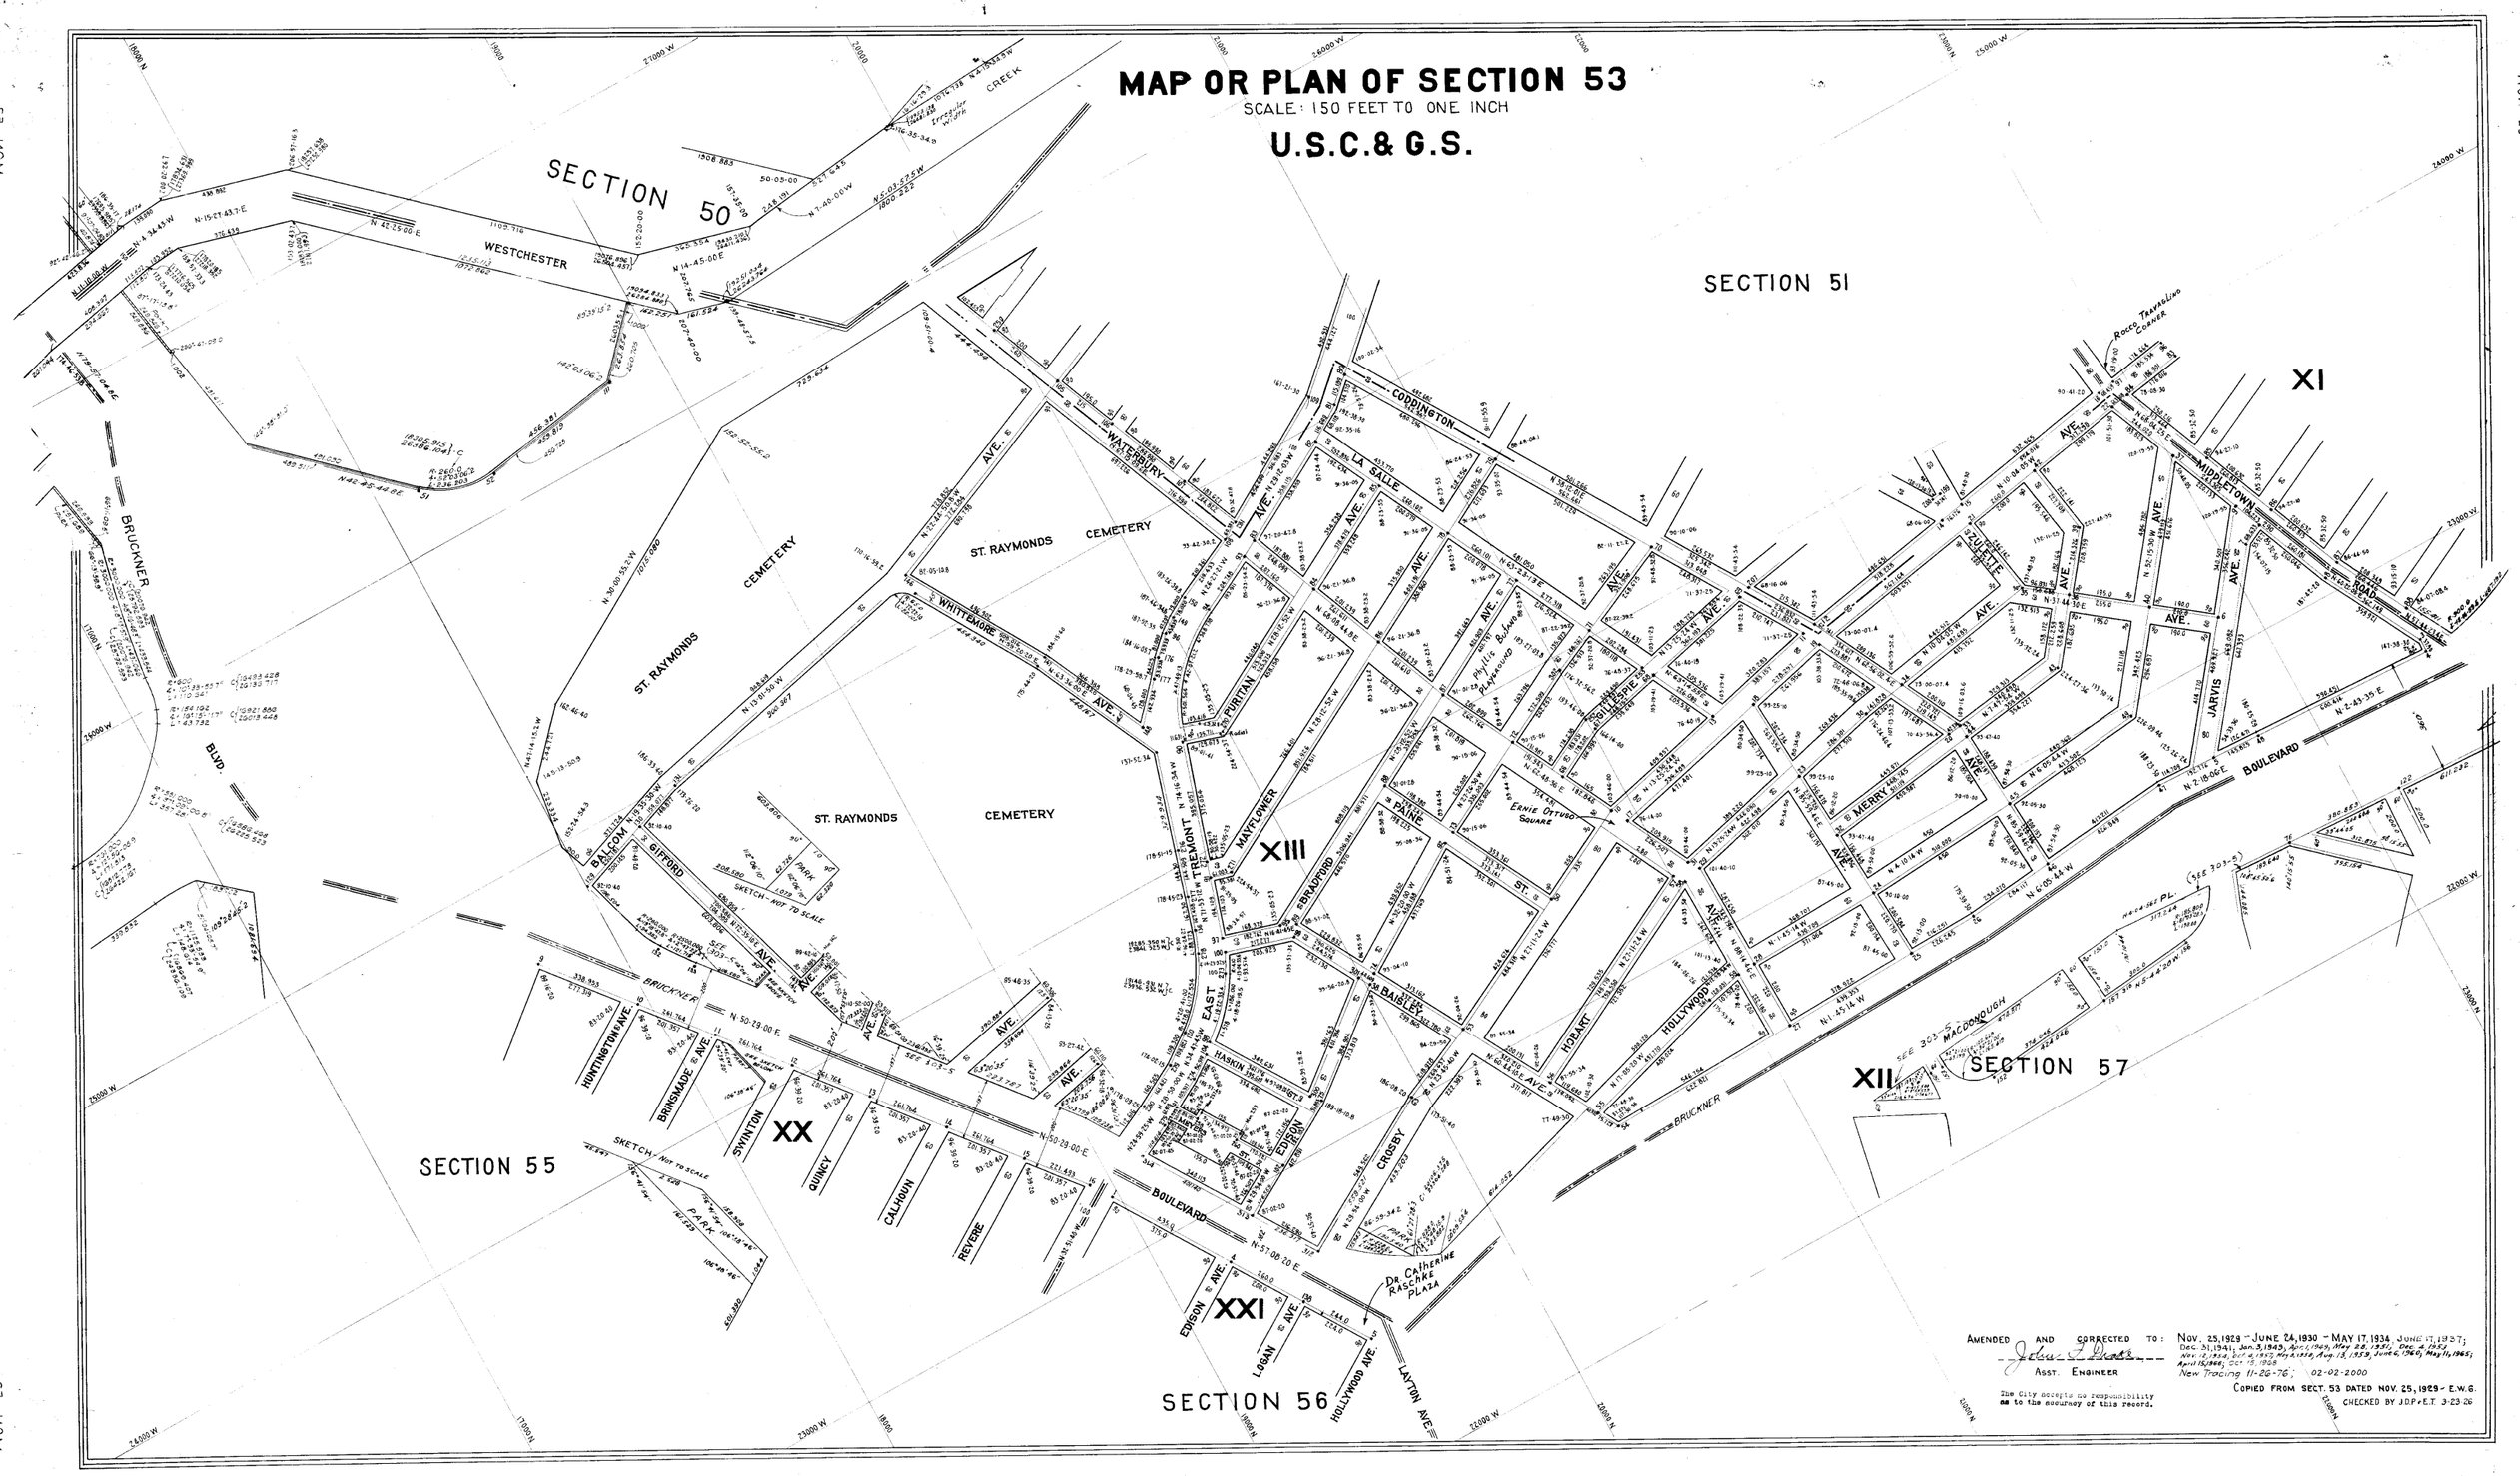
MAP OR PLAN OF SECTION 53
SCALE: 150 FEET TO ONE INCH
U.S.C.& G.S.
SECTION 50
SECTION 51
SECTION 55
SECTION 56
SECTION 57
XI
XII
XIII
XX
XXI
WESTCHESTER
CREEK
BRUCKNER
BLVD.
ST. RAYMONDS
CEMETERY
WHITTEMORE
WATERBURY
CODDINGTON
LA SALLE
PURITAN
MAYFLOWER
TREMONT
EAST
BRADFORD
PAINE
ST.
BAISLEY
HASKIN
EDISON
CROSBY
HOLLYWOOD
HOBART
MERRY
JARVIS
MIDDLETOWN
ROAD
BOULEVARD
GIFFORD
BALCOM
HUNTINGTON AVE.
BRINSMADE AVE.
SWINTON
QUINCY
CALHOUN
REVERE
EDISON AVE.
LOGAN AVE.
HOLLYWOOD AVE.
LAYTON AVE.
ERNIE OTTUGO SQUARE
DR. CATHERINE RASCHKE PLAZA
ROCCO TRAVAGLINO CORNER
SKETCH - NOT TO SCALE
PARK
AMENDED AND CORRECTED TO: NOV. 25, 1929 - JUNE 24, 1930 - MAY 17, 1934, JUNE 17, 1937; DEC. 31, 1941; JAN. 3, 1949; APR. 1, 1949; MAY 28, 1951; DEC. 4, 1951; NOV. 12, 1954; OCT. 4, 1957; MAY 8, 1958; AUG. 13, 1959; JUNE 6, 1960; MAY 11, 1965; APRIL 15, 1966; OCT. 15, 1968
ASST. ENGINEER
New Tracing 11-26-76; 02-02-2000
The City accepts no responsibility as to the accuracy of this record.
COPIED FROM SECT. 53 DATED NOV. 25, 1929 - E.W.G.
CHECKED BY J.D.P. & E.T. 3-23-26