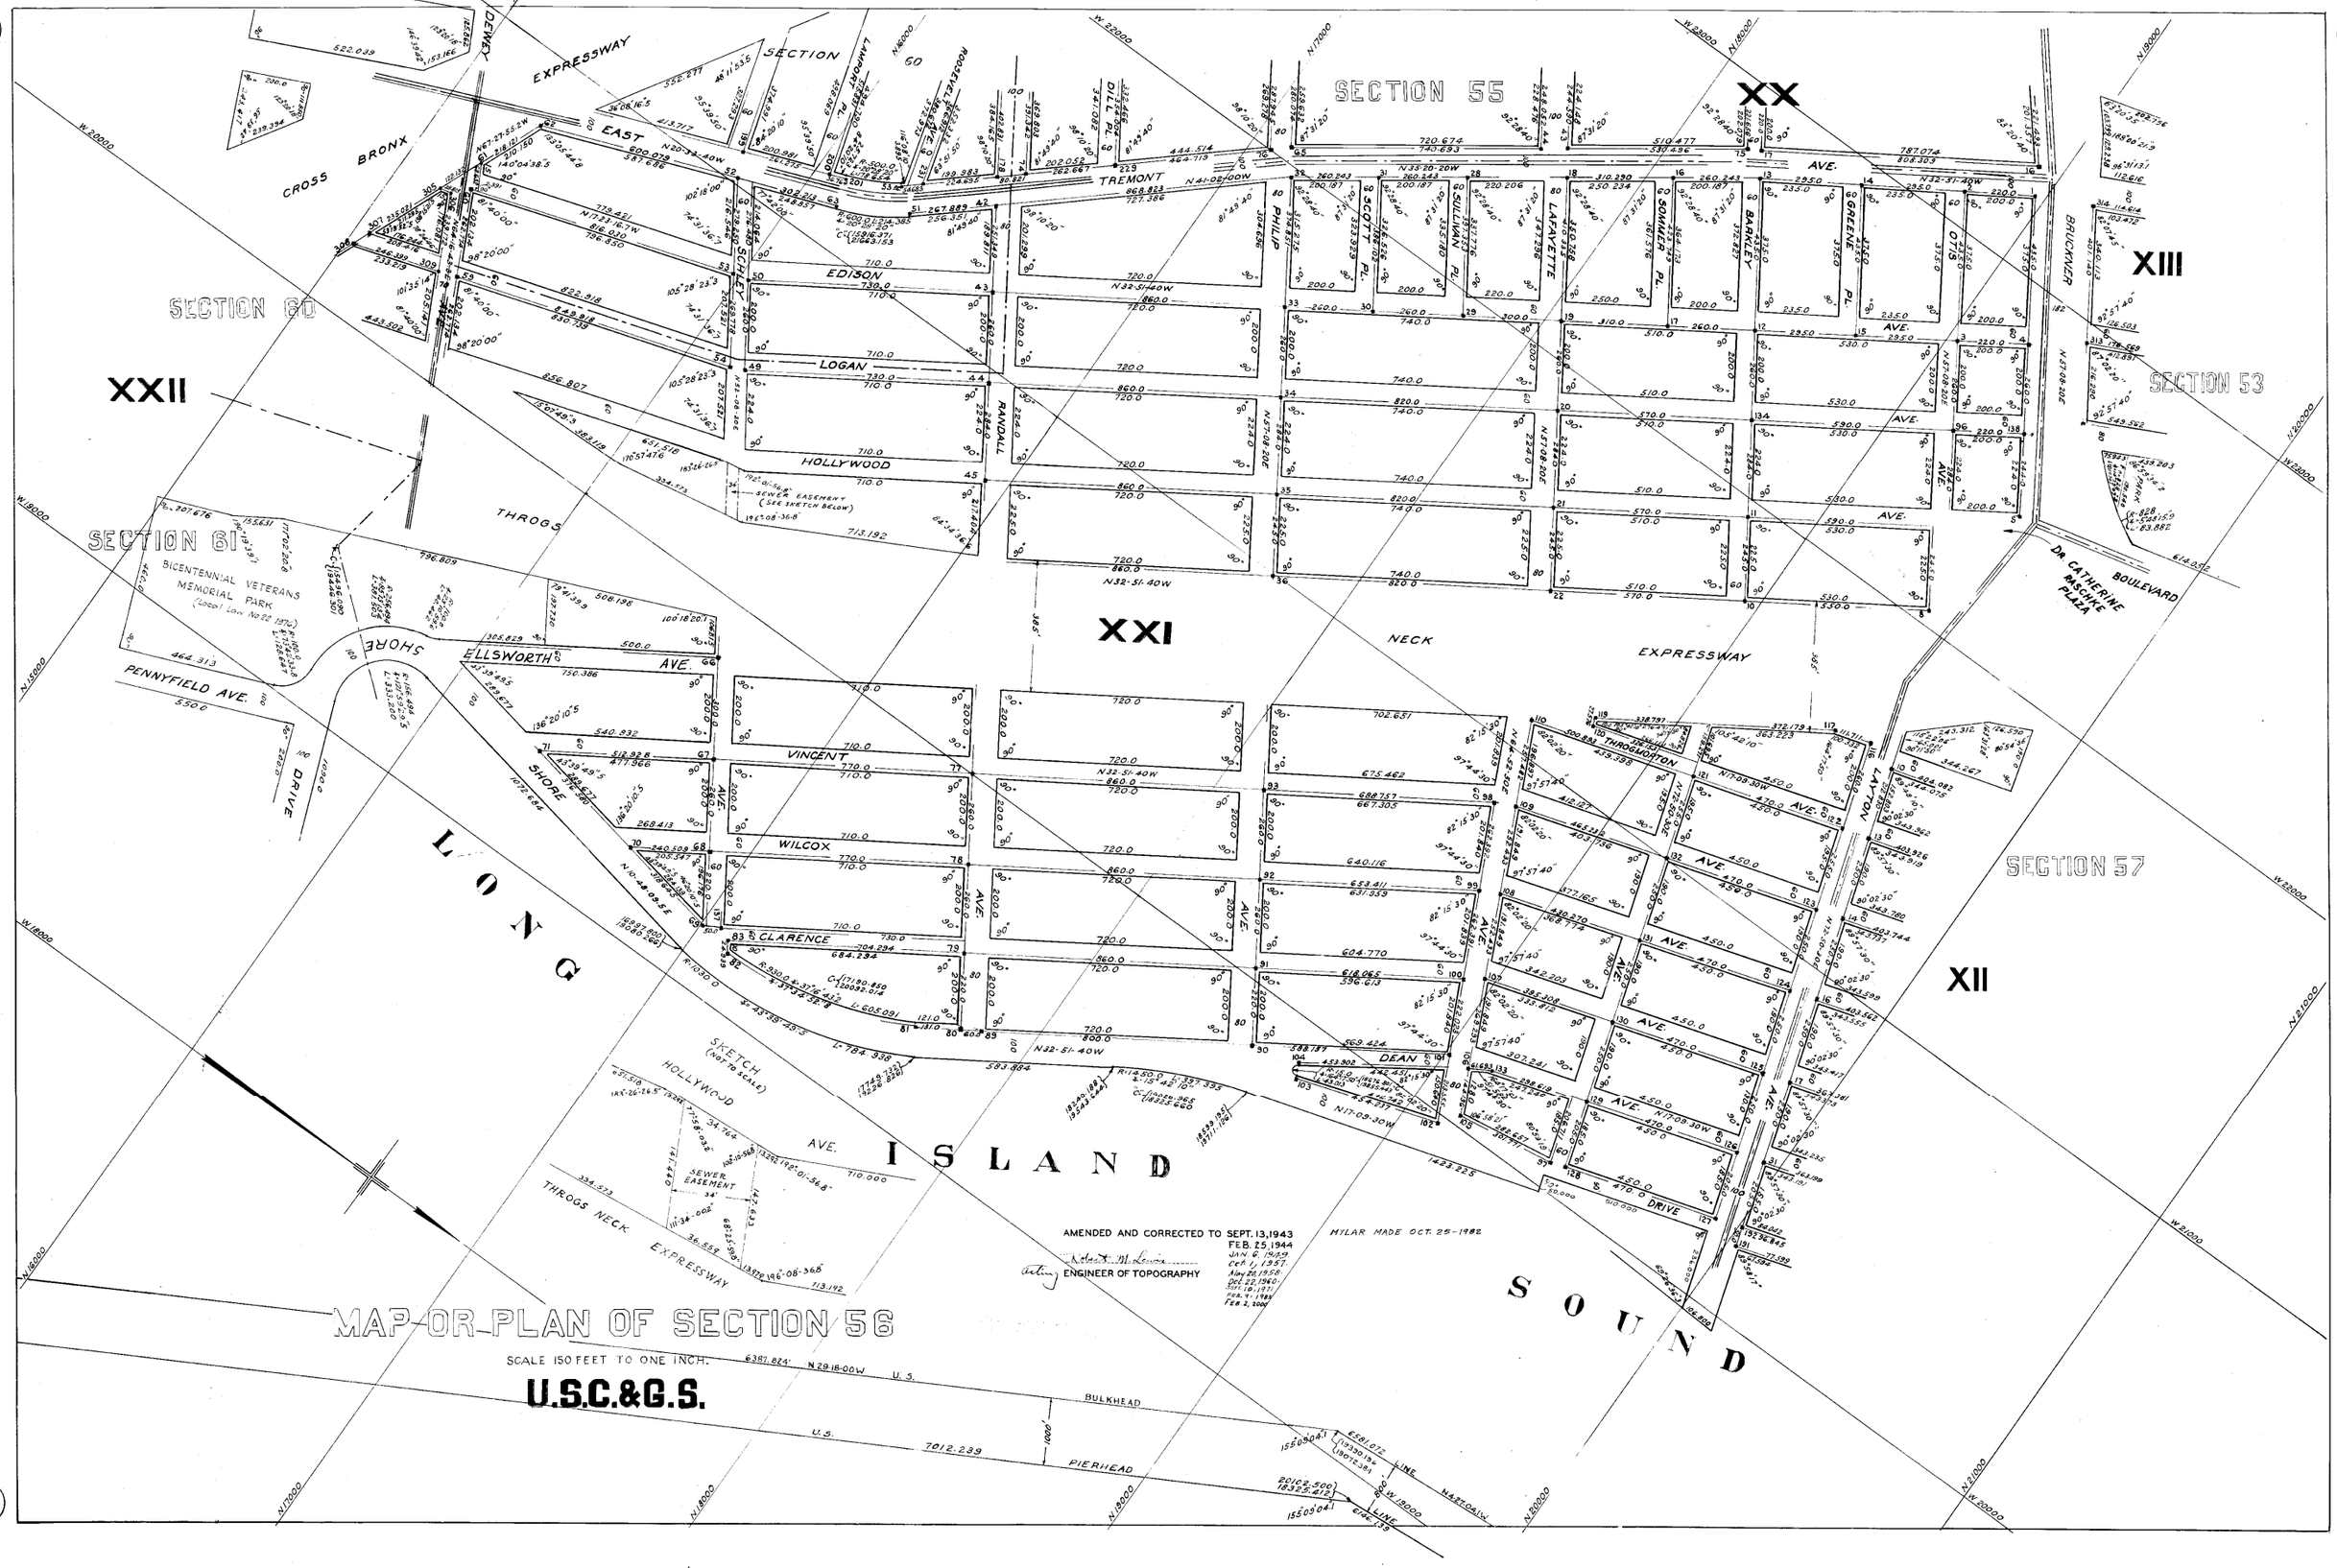

MAP OR PLAN OF SECTION 56
SCALE 150 FEET TO ONE INCH.
U.S.C.&G.S.
AMENDED AND CORRECTED TO SEPT. 13, 1943
FEB. 25, 1944
ENGINEER OF TOPOGRAPHY
MYLAR MADE OCT. 25-1982
SECTION 55
SECTION 60
SECTION 61
SECTION 53
SECTION 57
XX
XXI
XXII
XIII
XII
CROSS BRONX EXPRESSWAY
EAST
DEWEY
SECTION 60
TREMONT AVE.
EDISON
LOGAN
HOLLYWOOD
RANDALL
SCHLEY
PHILIP
SCOTT PL.
SULLIVAN PL.
LAFAYETTE
SOMMER PL.
BARKLEY
GREENE PL.
OTIS
BRUCKNER
THROGS
BICENTENNIAL VETERANS MEMORIAL PARK
(Local Law No 22 1976)
SHORE
ELLSWORTH AVE.
PENNYFIELD AVE.
DRIVE
VINCENT
WILCOX
CLARENCE
DEAN
THROGMORTON
LAYTON
NECK EXPRESSWAY
DR. CATHERINE RASCHKE PLAZA
BOULEVARD
LONG ISLAND SOUND
SKETCH (NOT TO SCALE)
HOLLYWOOD AVE.
THROGS NECK EXPRESSWAY
SEWER EASEMENT
BULKHEAD
PIERHEAD
LINE