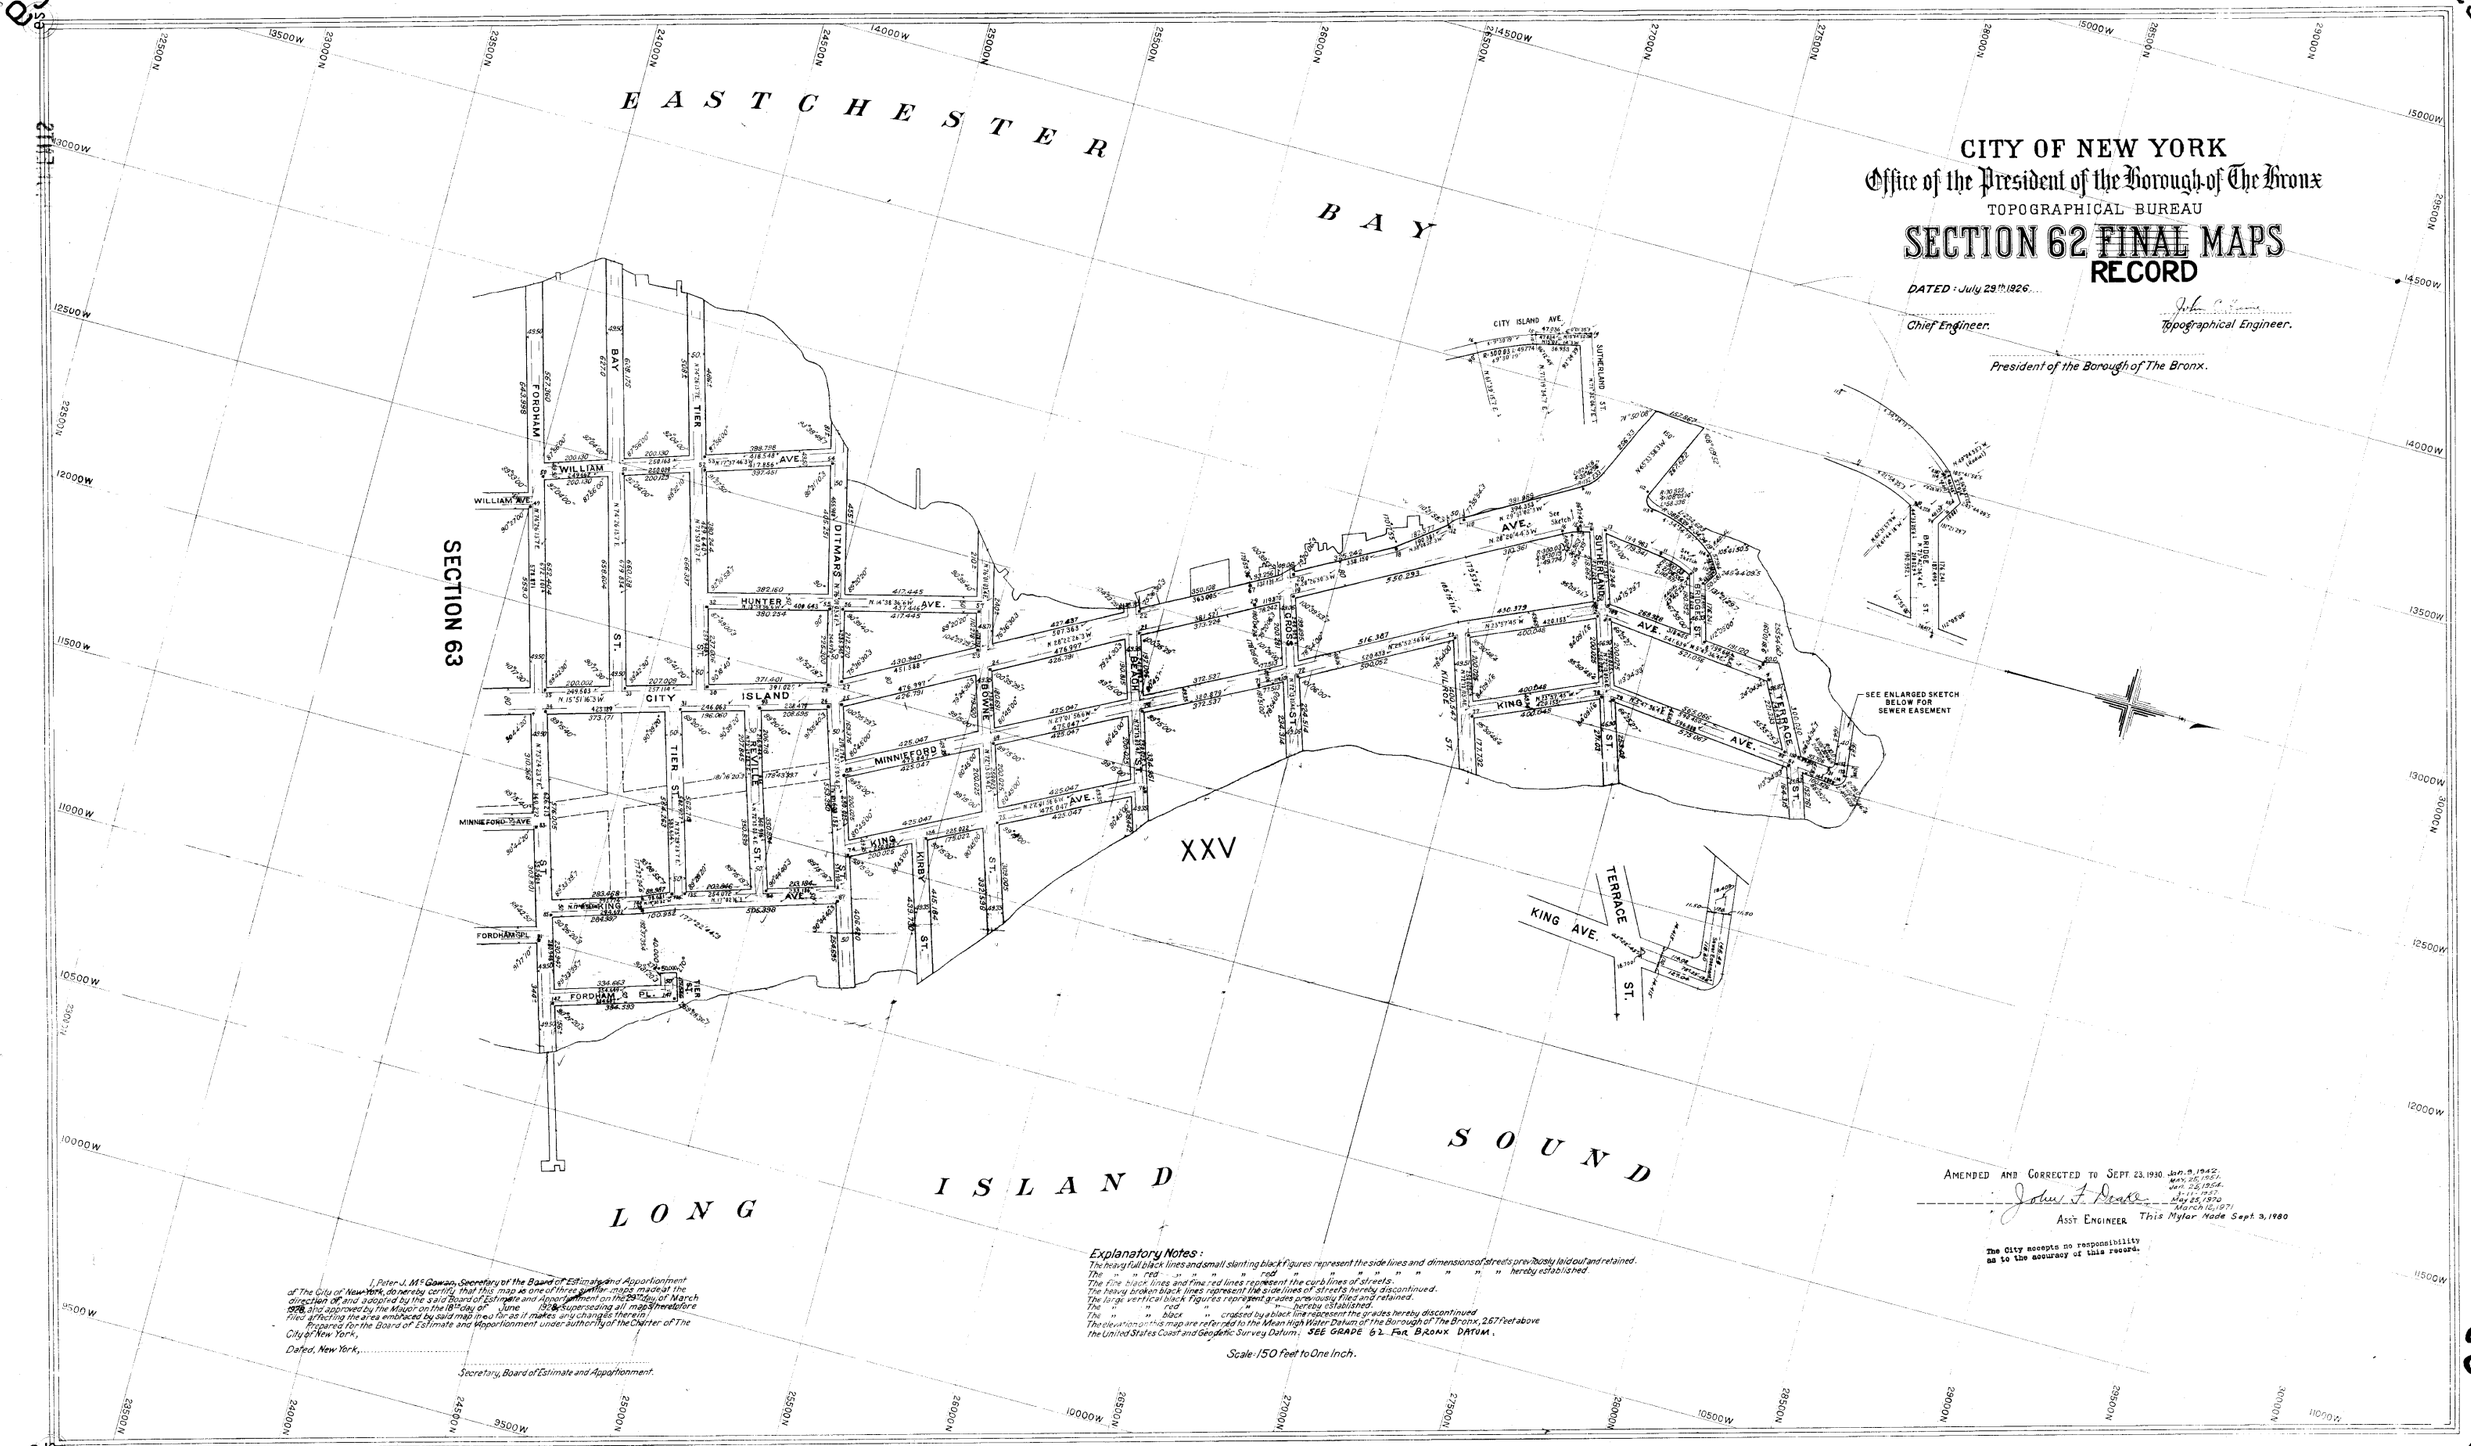

CITY OF NEW YORK
Office of the President of the Borough of The Bronx
TOPOGRAPHICAL BUREAU
SECTION 62 ~~FINAL~~ RECORD MAPS
DATED: July 29th 1926.
Chief Engineer.
Topographical Engineer.
President of the Borough of The Bronx.
EASTCHESTER BAY
LONG ISLAND SOUND
SECTION 63
XXV
CITY ISLAND AVE.
SUTHERLAND ST.
FORDHAM BAY
WILLIAM AVE.
TIER ST.
DITMARS AVE.
HUNTER AVE.
CITY ISLAND
MINNIEFORD AVE.
KING AVE.
KIRBY ST.
BOWNE
BEACH
GROSS ST.
KILROE ST.
TERRACE ST.
BRIDGE ST.
SEE ENLARGED SKETCH BELOW FOR SEWER EASEMENT
FORDHAM PL.
AMENDED AND CORRECTED TO SEPT. 23, 1930.
Jan. 9, 1942.
May 25, 1951.
Jan. 25, 1954.
3-11-1957.
May 25, 1970
March 12, 1971
ASS'T ENGINEER
This Mylar Made Sept. 3, 1980
The City accepts no responsibility as to the accuracy of this record.
Explanatory Notes:
The heavy full black lines and small slanting black figures represent the side lines and dimensions of streets previously laid out and retained.
The " " red " " " " red " " " " " " " " hereby established.
The fine black lines and fine red lines represent the curb lines of streets.
The heavy broken black lines represent the side lines of streets hereby discontinued.
The large vertical black figures represent grades previously filed and retained.
The " " red " " " " hereby established.
The " " black " crossed by a black line represent the grades hereby discontinued
The elevations on this map are referred to the Mean High Water Datum of the Borough of The Bronx, 2.67 feet above the United States Coast and Geodetic Survey Datum. SEE GRADE 62 FOR BRONX DATUM.
Scale: 150 feet to One Inch.
I, Peter J. McGowan, Secretary of the Board of Estimate and Apportionment of The City of New York, do hereby certify that this map is one of three similar maps made at the direction of, and adopted by the said Board of Estimate and Apportionment on the 29th day of March 1928, and approved by the Mayor on the 18th day of June 1928, superseding all maps heretofore filed affecting the area embraced by said map in so far as it makes any changes therein.
Prepared for the Board of Estimate and Apportionment under authority of the Charter of The City of New York,
Dated, New York,
Secretary, Board of Estimate and Apportionment.