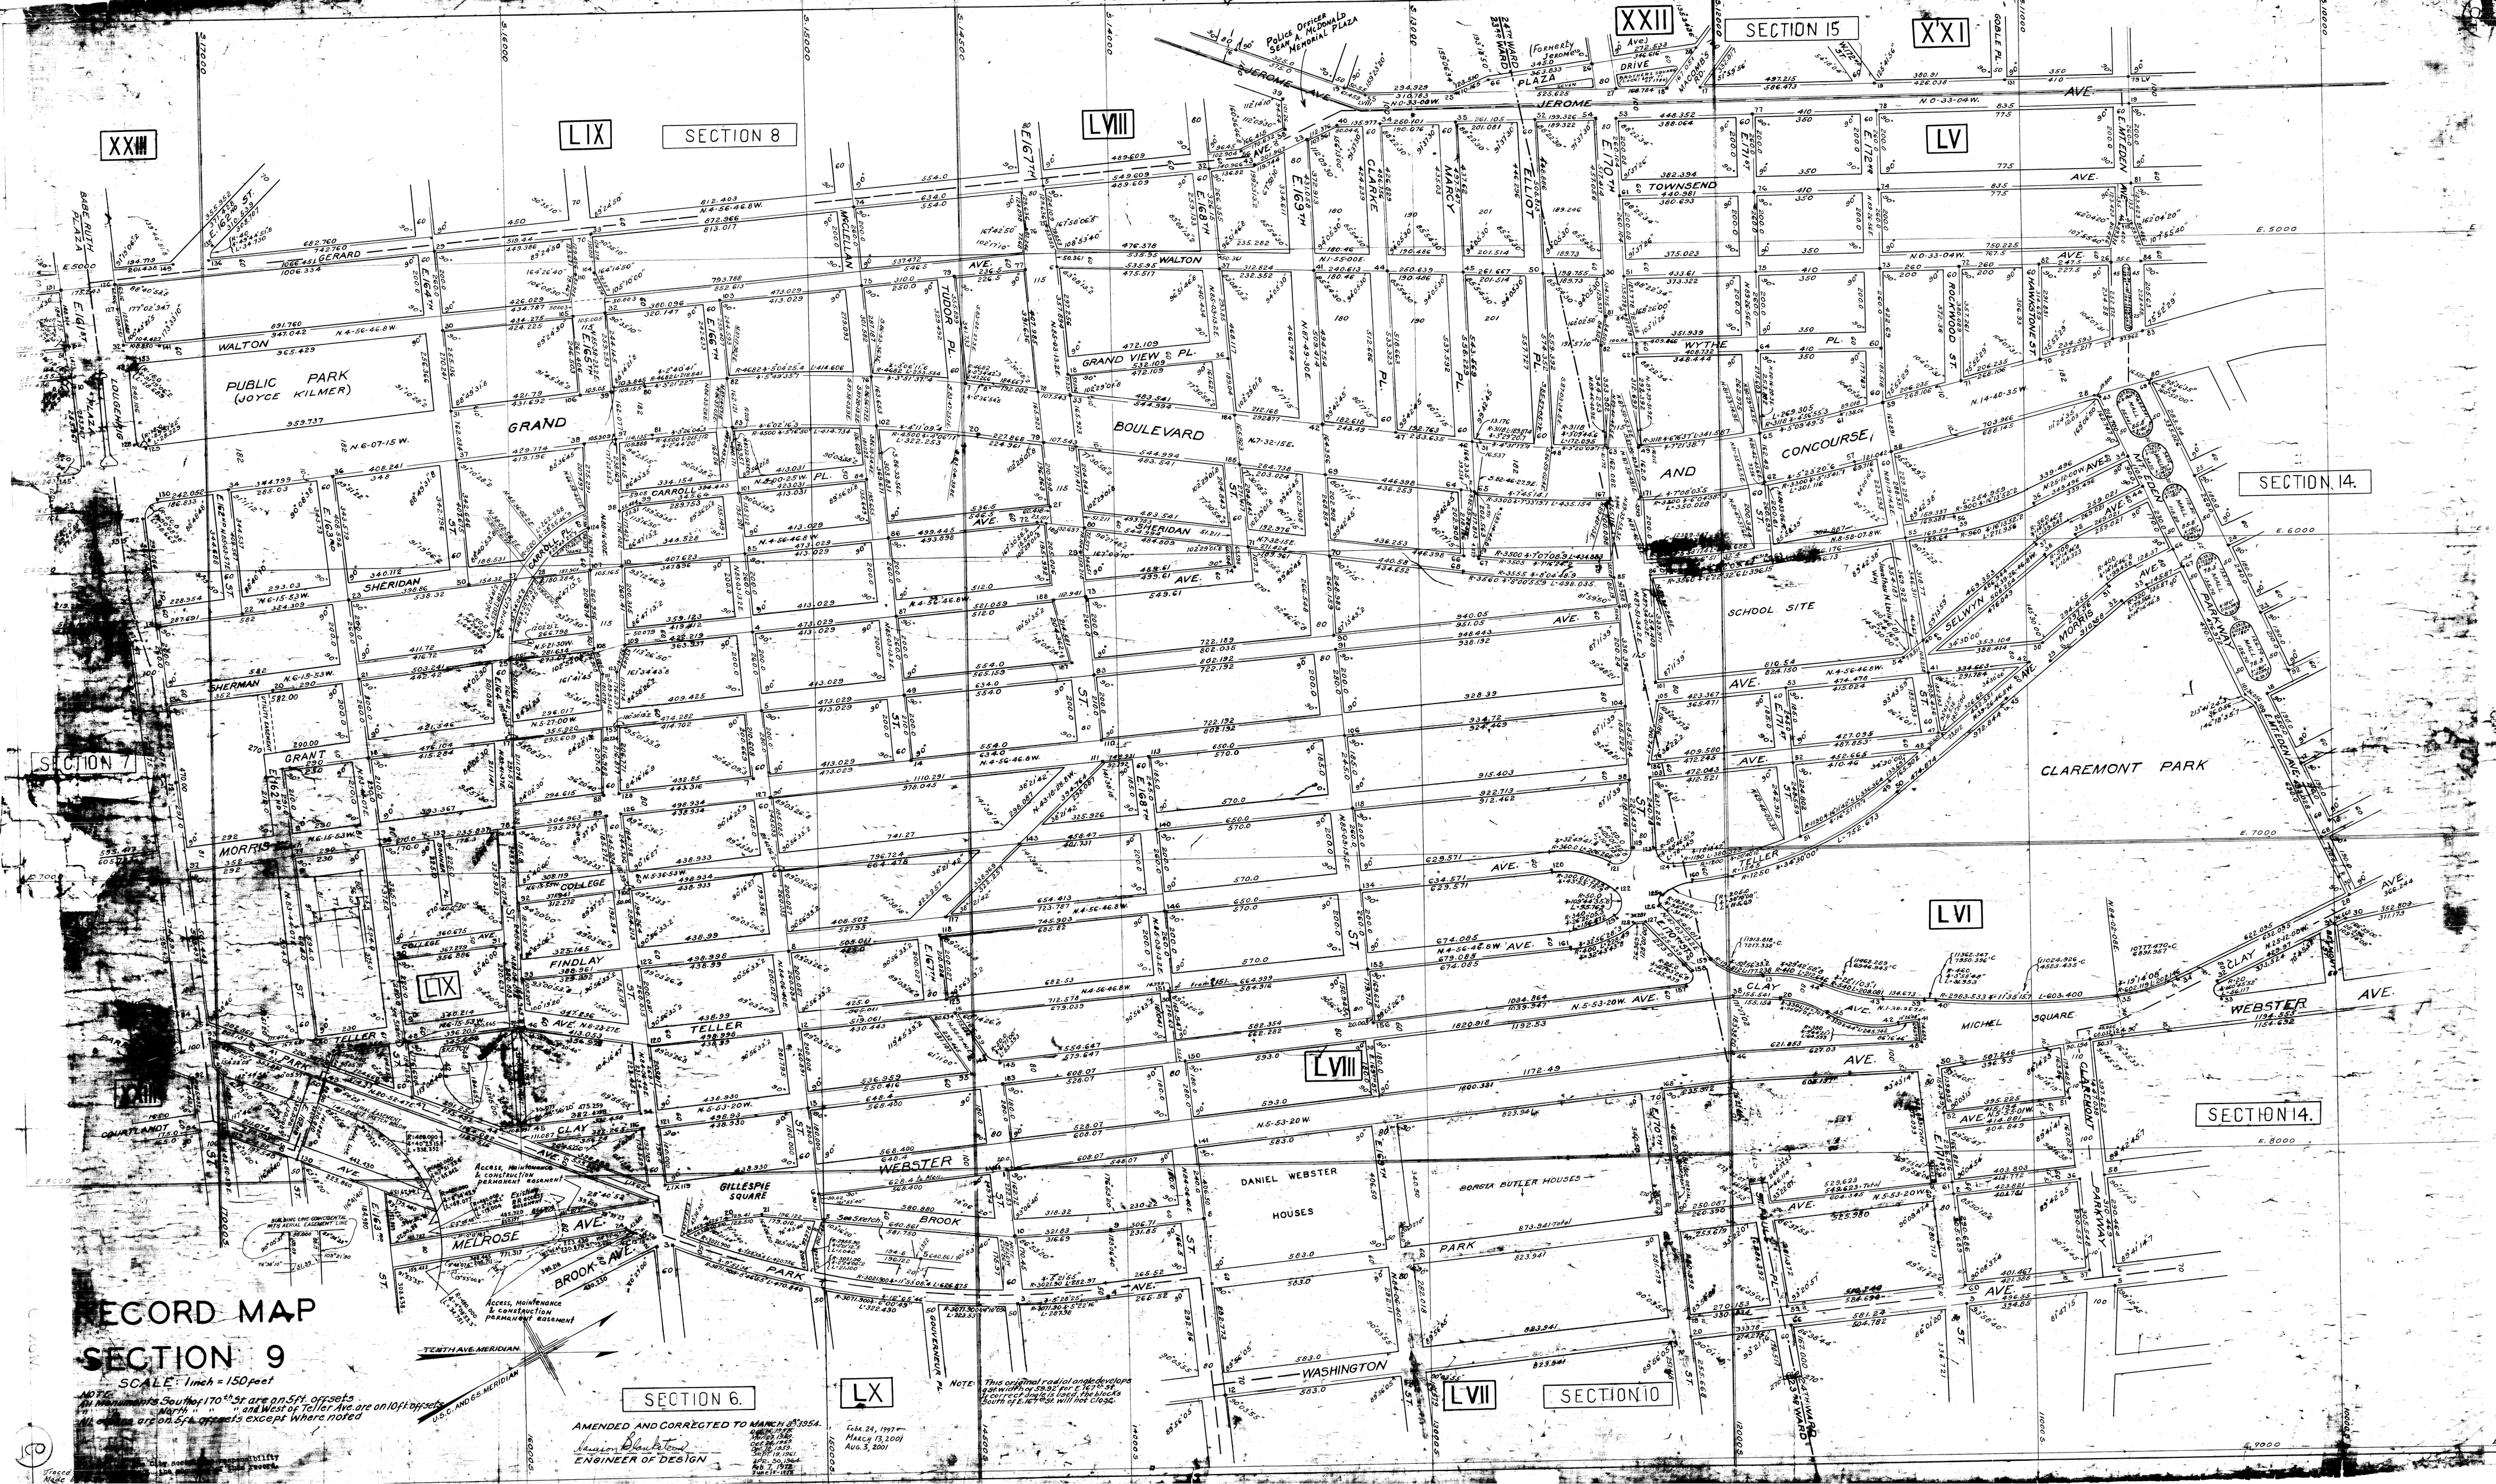
RECORD MAP
SECTION 9
SCALE: 1 inch = 150 feet
SECTION 7
SECTION 8
SECTION 15
SECTION 14.
SECTION 6.
SECTION 10
XXIII
LIX
LVIII
XXII
X'XI
LV
LVI
LVII
LX
LIX
PUBLIC PARK (JOYCE KILMER)
GRAND BOULEVARD AND CONCOURSE
CLAREMONT PARK
SCHOOL SITE
GILLESPIE SQUARE
DANIEL WEBSTER HOUSES
BORGIA BUTLER HOUSES
MICHEL SQUARE
POLICE OFFICER SEAN A. McDONALD MEMORIAL PLAZA
BABE RUTH PLAZA
TENTH AVE. MERIDIAN
U.S.C. AND G.S. MERIDIAN
AMENDED AND CORRECTED TO MARCH 8, 1954.
ENGINEER OF DESIGN