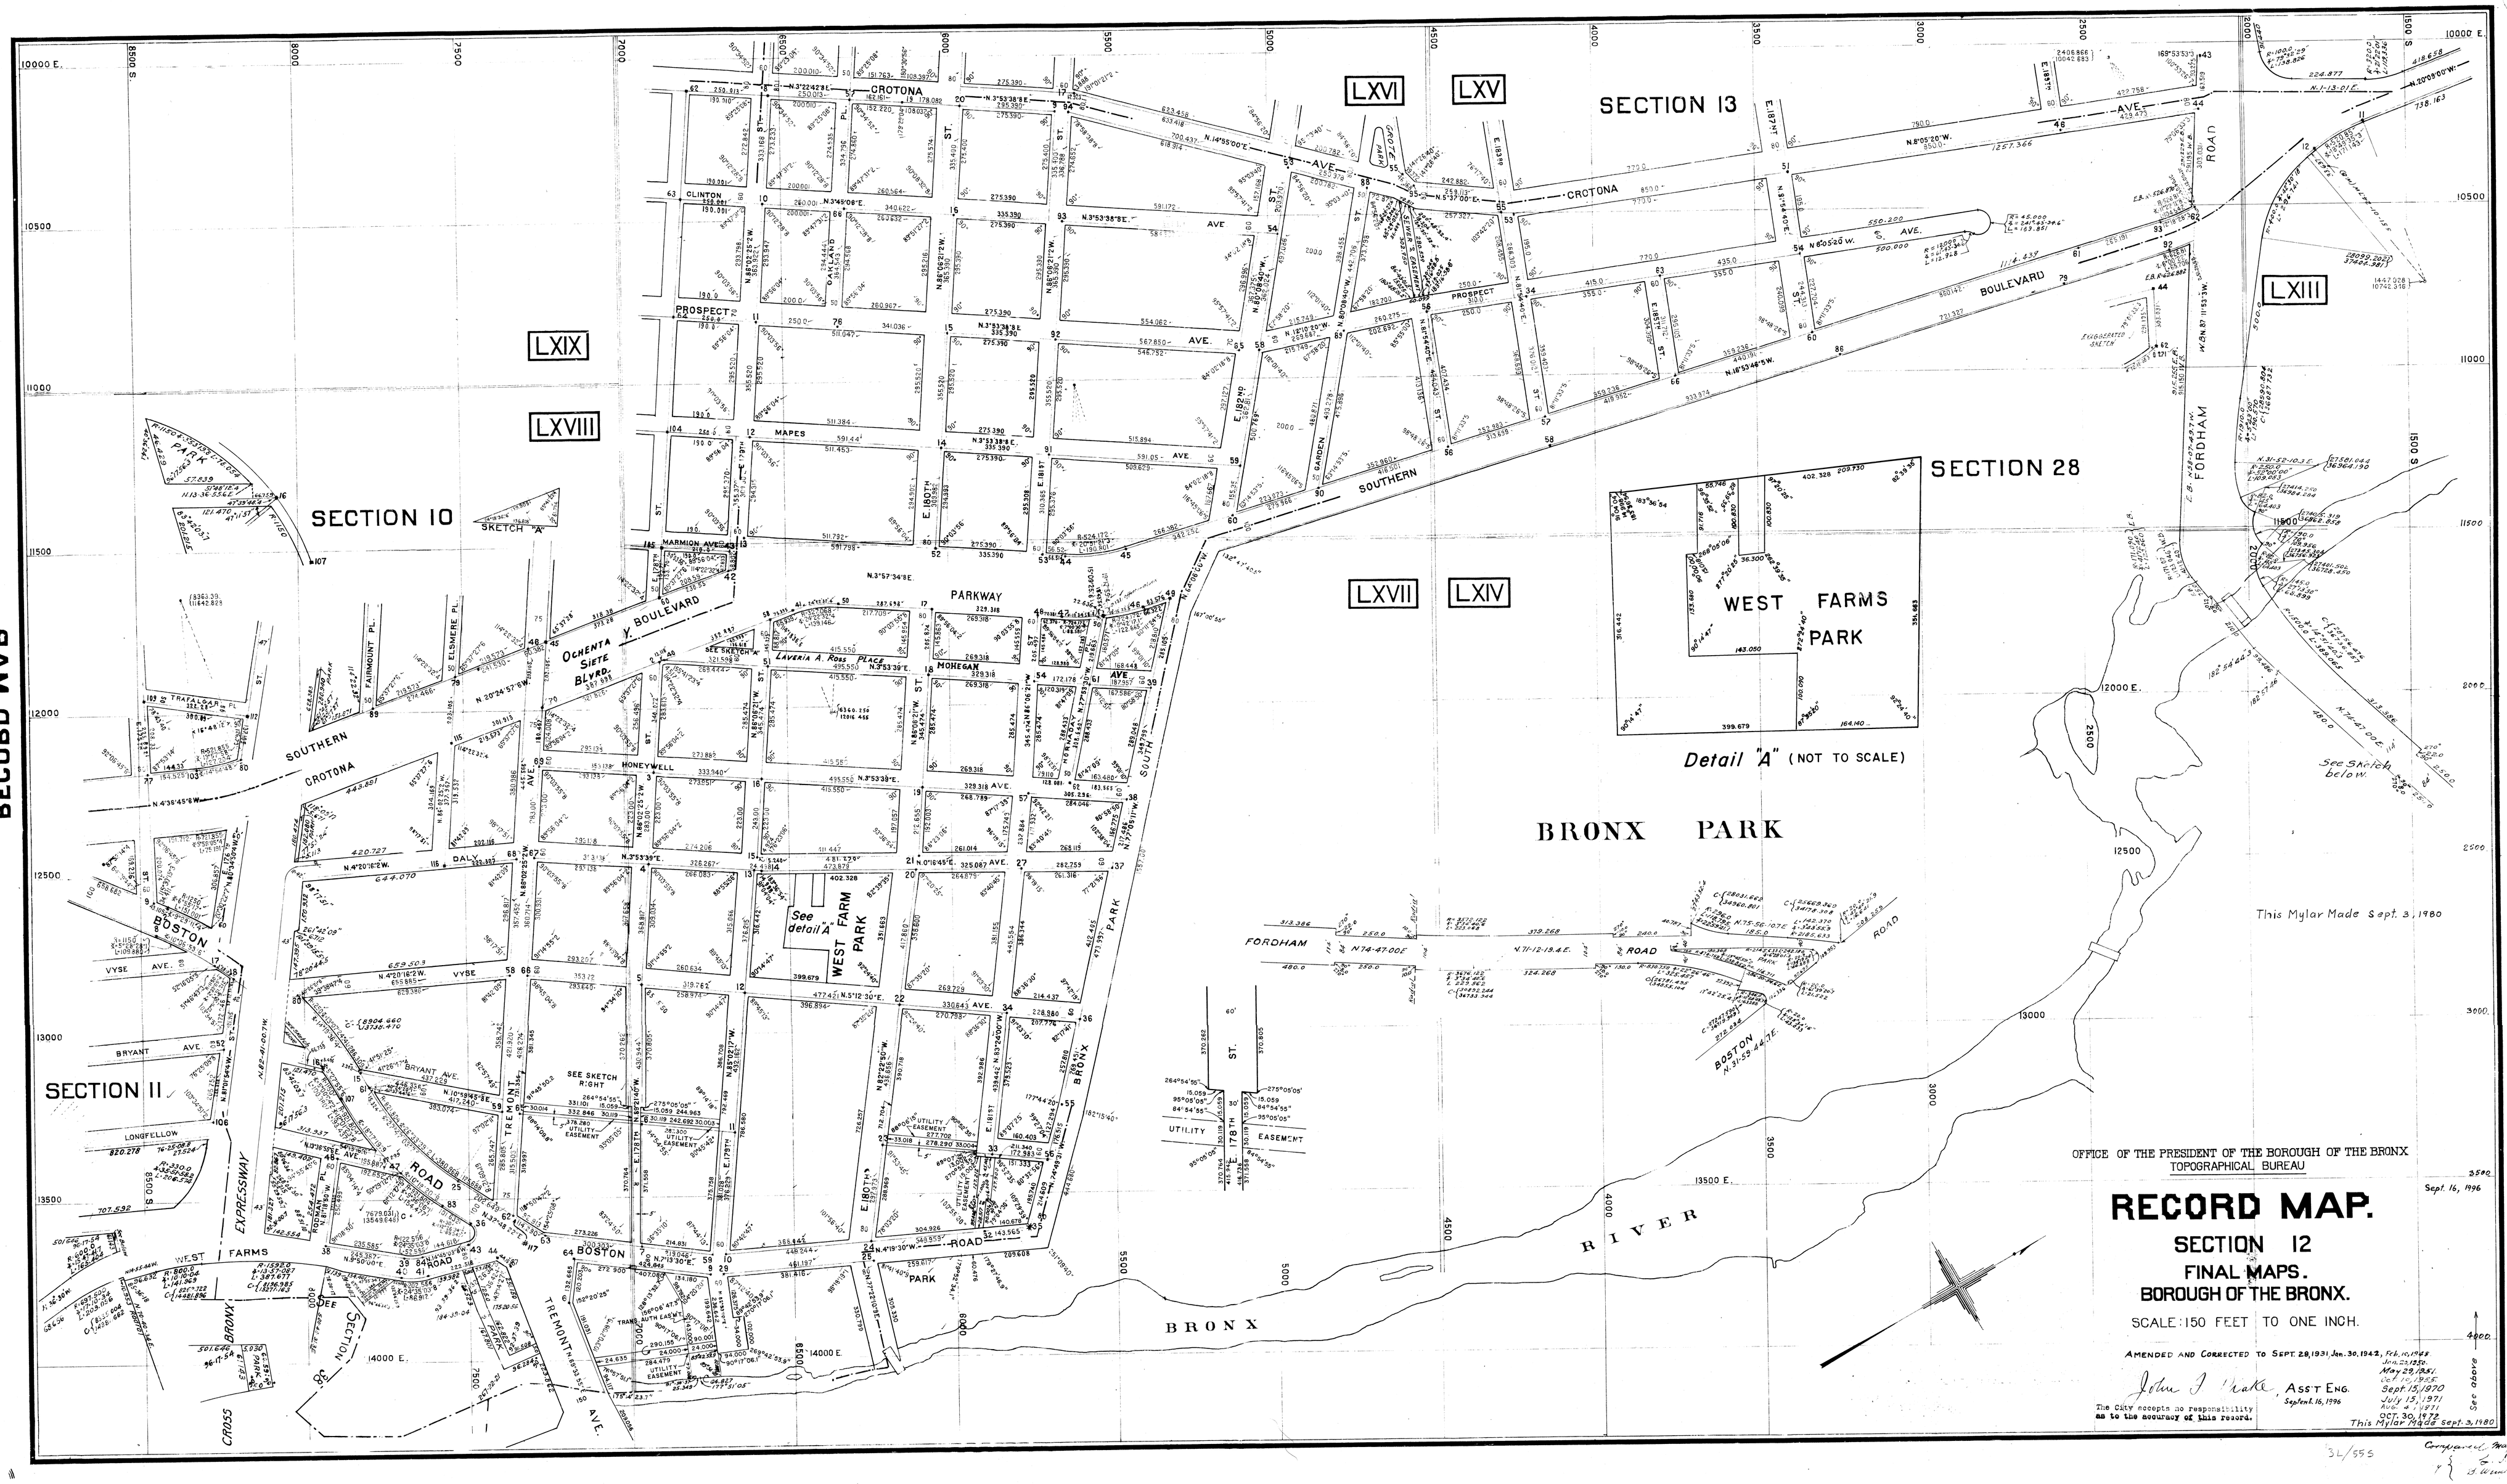
SECTION 10
SECTION 11
SECTION 13
SECTION 28
SECTION 12
LXIX
LXVIII
LXVI
LXV
LXVII
LXIV
LXIII
CROTONA
PARKWAY
SOUTHERN
BOULEVARD
WEST FARMS PARK
BRONX PARK
Detail "A" (NOT TO SCALE)
See detail "A"
See Sketch below.
This Mylar Made Sept. 3, 1980
OFFICE OF THE PRESIDENT OF THE BOROUGH OF THE BRONX
TOPOGRAPHICAL BUREAU
RECORD MAP.
SECTION 12
FINAL MAPS.
BOROUGH OF THE BRONX.
SCALE: 150 FEET TO ONE INCH.
AMENDED AND CORRECTED TO SEPT 28, 1931, JAN. 30, 1942, FEB. 10, 1948
JAN. 24, 1955.
MAY 29, 1956.
OCT. 10, 1956
SEPT. 15, 1970
JULY 13, 1971
AUG. 4, 1971
OCT. 30, 1972
This Mylar Made Sept. 3, 1980
Sept. 16, 1996
ASS'T ENG.
The City accepts no responsibility as to the accuracy of this record.
RECORD MAP
FINAL MAPS
SECTION 12