CITY OF NEW YORK

Office of the President of the Borough of The Bronx

TOPOGRAPHICAL BUREAU

SECTION 62 ~~FINAL~~ MAPS

RECORD

DATED: July 29th 1926.

Chief Engineer.

Topographical Engineer.

President of the Borough of The Bronx.

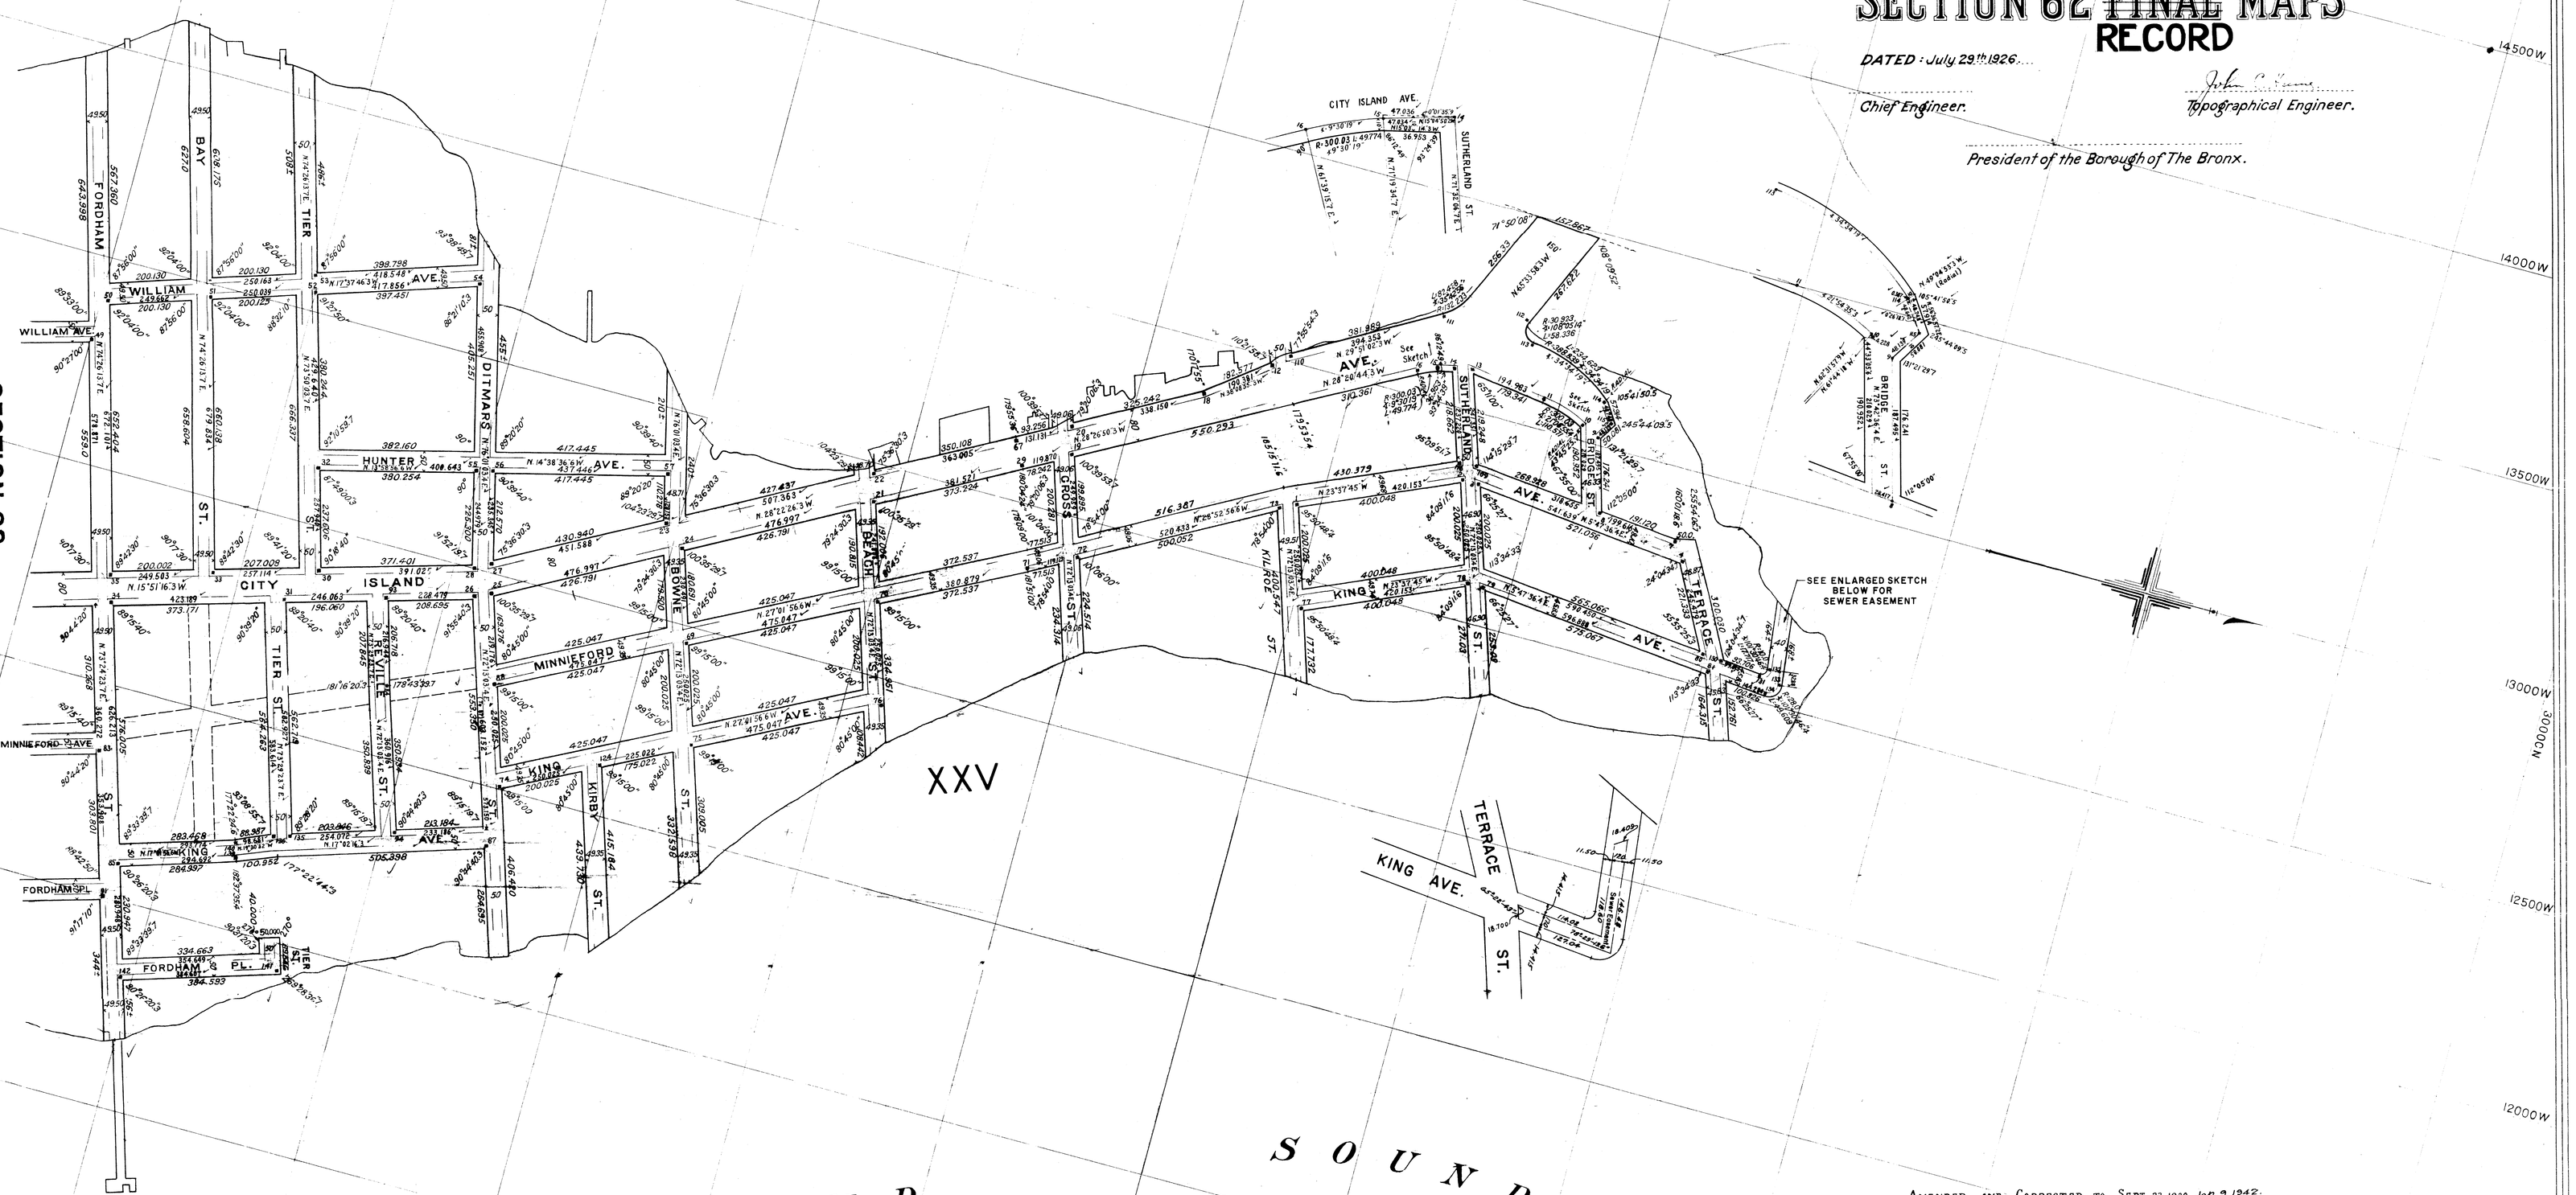

AMENDED AND CORRECTED TO SEPT. 23. 1930 Jan. 9, 1942. May 25, 1951. Jan. 25, 1954. 3-11-1957. May 25, 1970 March 12, 1971

John F. Drake

ASST. ENGINEER This Mylar Made Sept. 3, 1980

The City accepts no responsibility as to the accuracy of this record.

I, Peter J. McGowan, Secretary of the Board of Estimate and Apportionment of The City of New York, do hereby certify that this map is one of three similar maps made at the direction of, and adopted by the said Board of Estimate and Apportionment on the 29th day of March 1926, and approved by the Mayor on the 18th day of June 1926, superseding all maps heretofore filed affecting the area embraced by said map in so far as it makes any changes therein.

Prepared for the Board of Estimate and Apportionment under authority of the Charter of The City of New York,

Dated, New York, ...

Secretary, Board of Estimate and Apportionment.

Explanatory Notes:

The heavy full black lines and small slanting black figures represent the side lines and dimensions of streets previously laid out and retained.
The " " red " " " " " red " " " " " " " " hereby established.
The fine black lines and fine red lines represent the curb lines of streets.
The heavy broken black lines represent the side lines of streets hereby discontinued.
The large vertical black figures represent grades previously filed and retained.
The " " red " " " " " hereby established.
The " " black " crossed by a black line represent the grades hereby discontinued
The elevations of this map are referred to the Mean High Water Datum of the Borough of The Bronx, 2.67 feet above the United States Coast and Geodetic Survey Datum. SEE GRADE 62 FOR BRONX DATUM.

Scale: 150 feet to One Inch.