AMENDED

FINAL MAP
SECTION 11

SCALE: 150 FEET TO 1 INCH

NOTES:
THE ELEVATIONS ON THIS MAP ARE REFERRED TO THE DATUM OF THE BOROUGH OF THE BRONX, 2.608 FEET ABOVE THE U.S. COAST & GEODETIC SURVEY DATUM AND RELATE TO TOP OF CURB.
THE SIDEWALK WIDTHS SHOWN ON THIS MAP ARE THEORETICAL AND ARE FOR GRADE USE ONLY.

ORIGINAL SECTION FILED JUNE 15, 1894

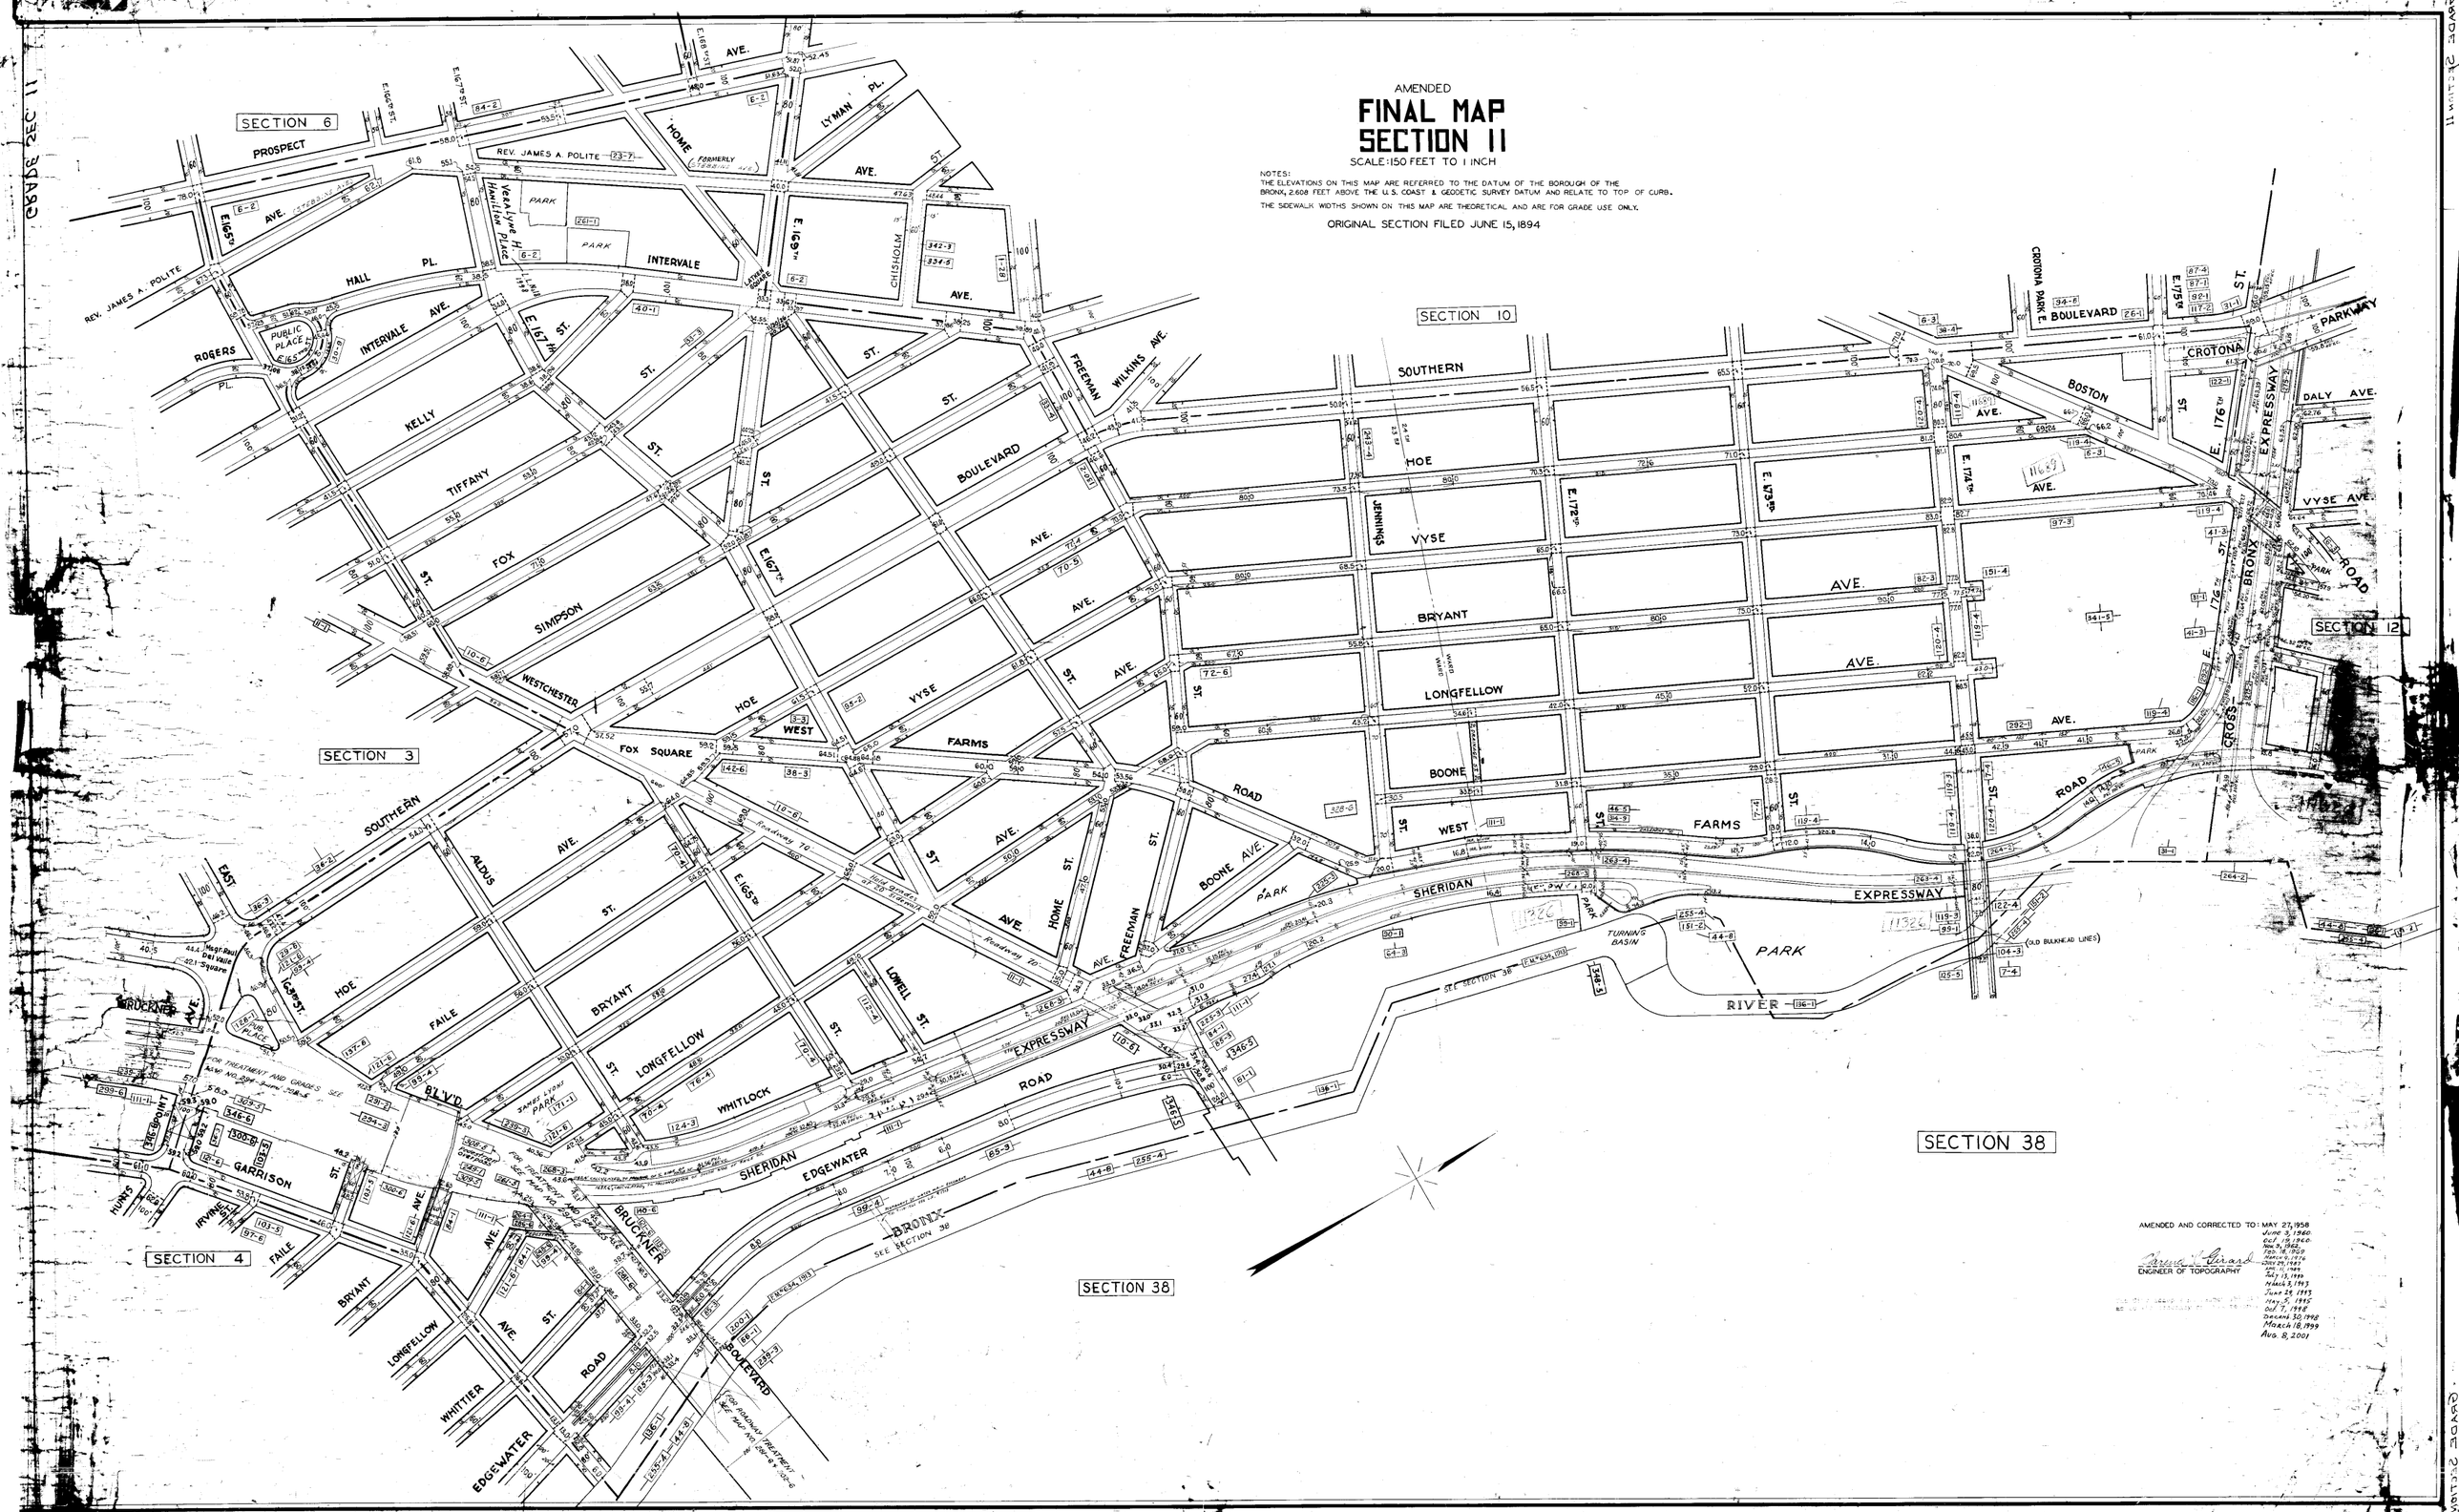

AMENDED AND CORRECTED TO: MAY 27, 1958
June 3, 1960
Oct. 19, 1960
Nov. 9, 1962
Feb. 18, 1969
March 9, 1976
Nov. 29, 1977
Apr. 11, 1989
July 13, 1990
March 3, 1993
June 29, 1993
May 5, 1995
Oct. 7, 1998
December 30, 1998
March 18, 1999
Aug. 8, 2001

Carmine V. Girard
ENGINEER OF TOPOGRAPHY