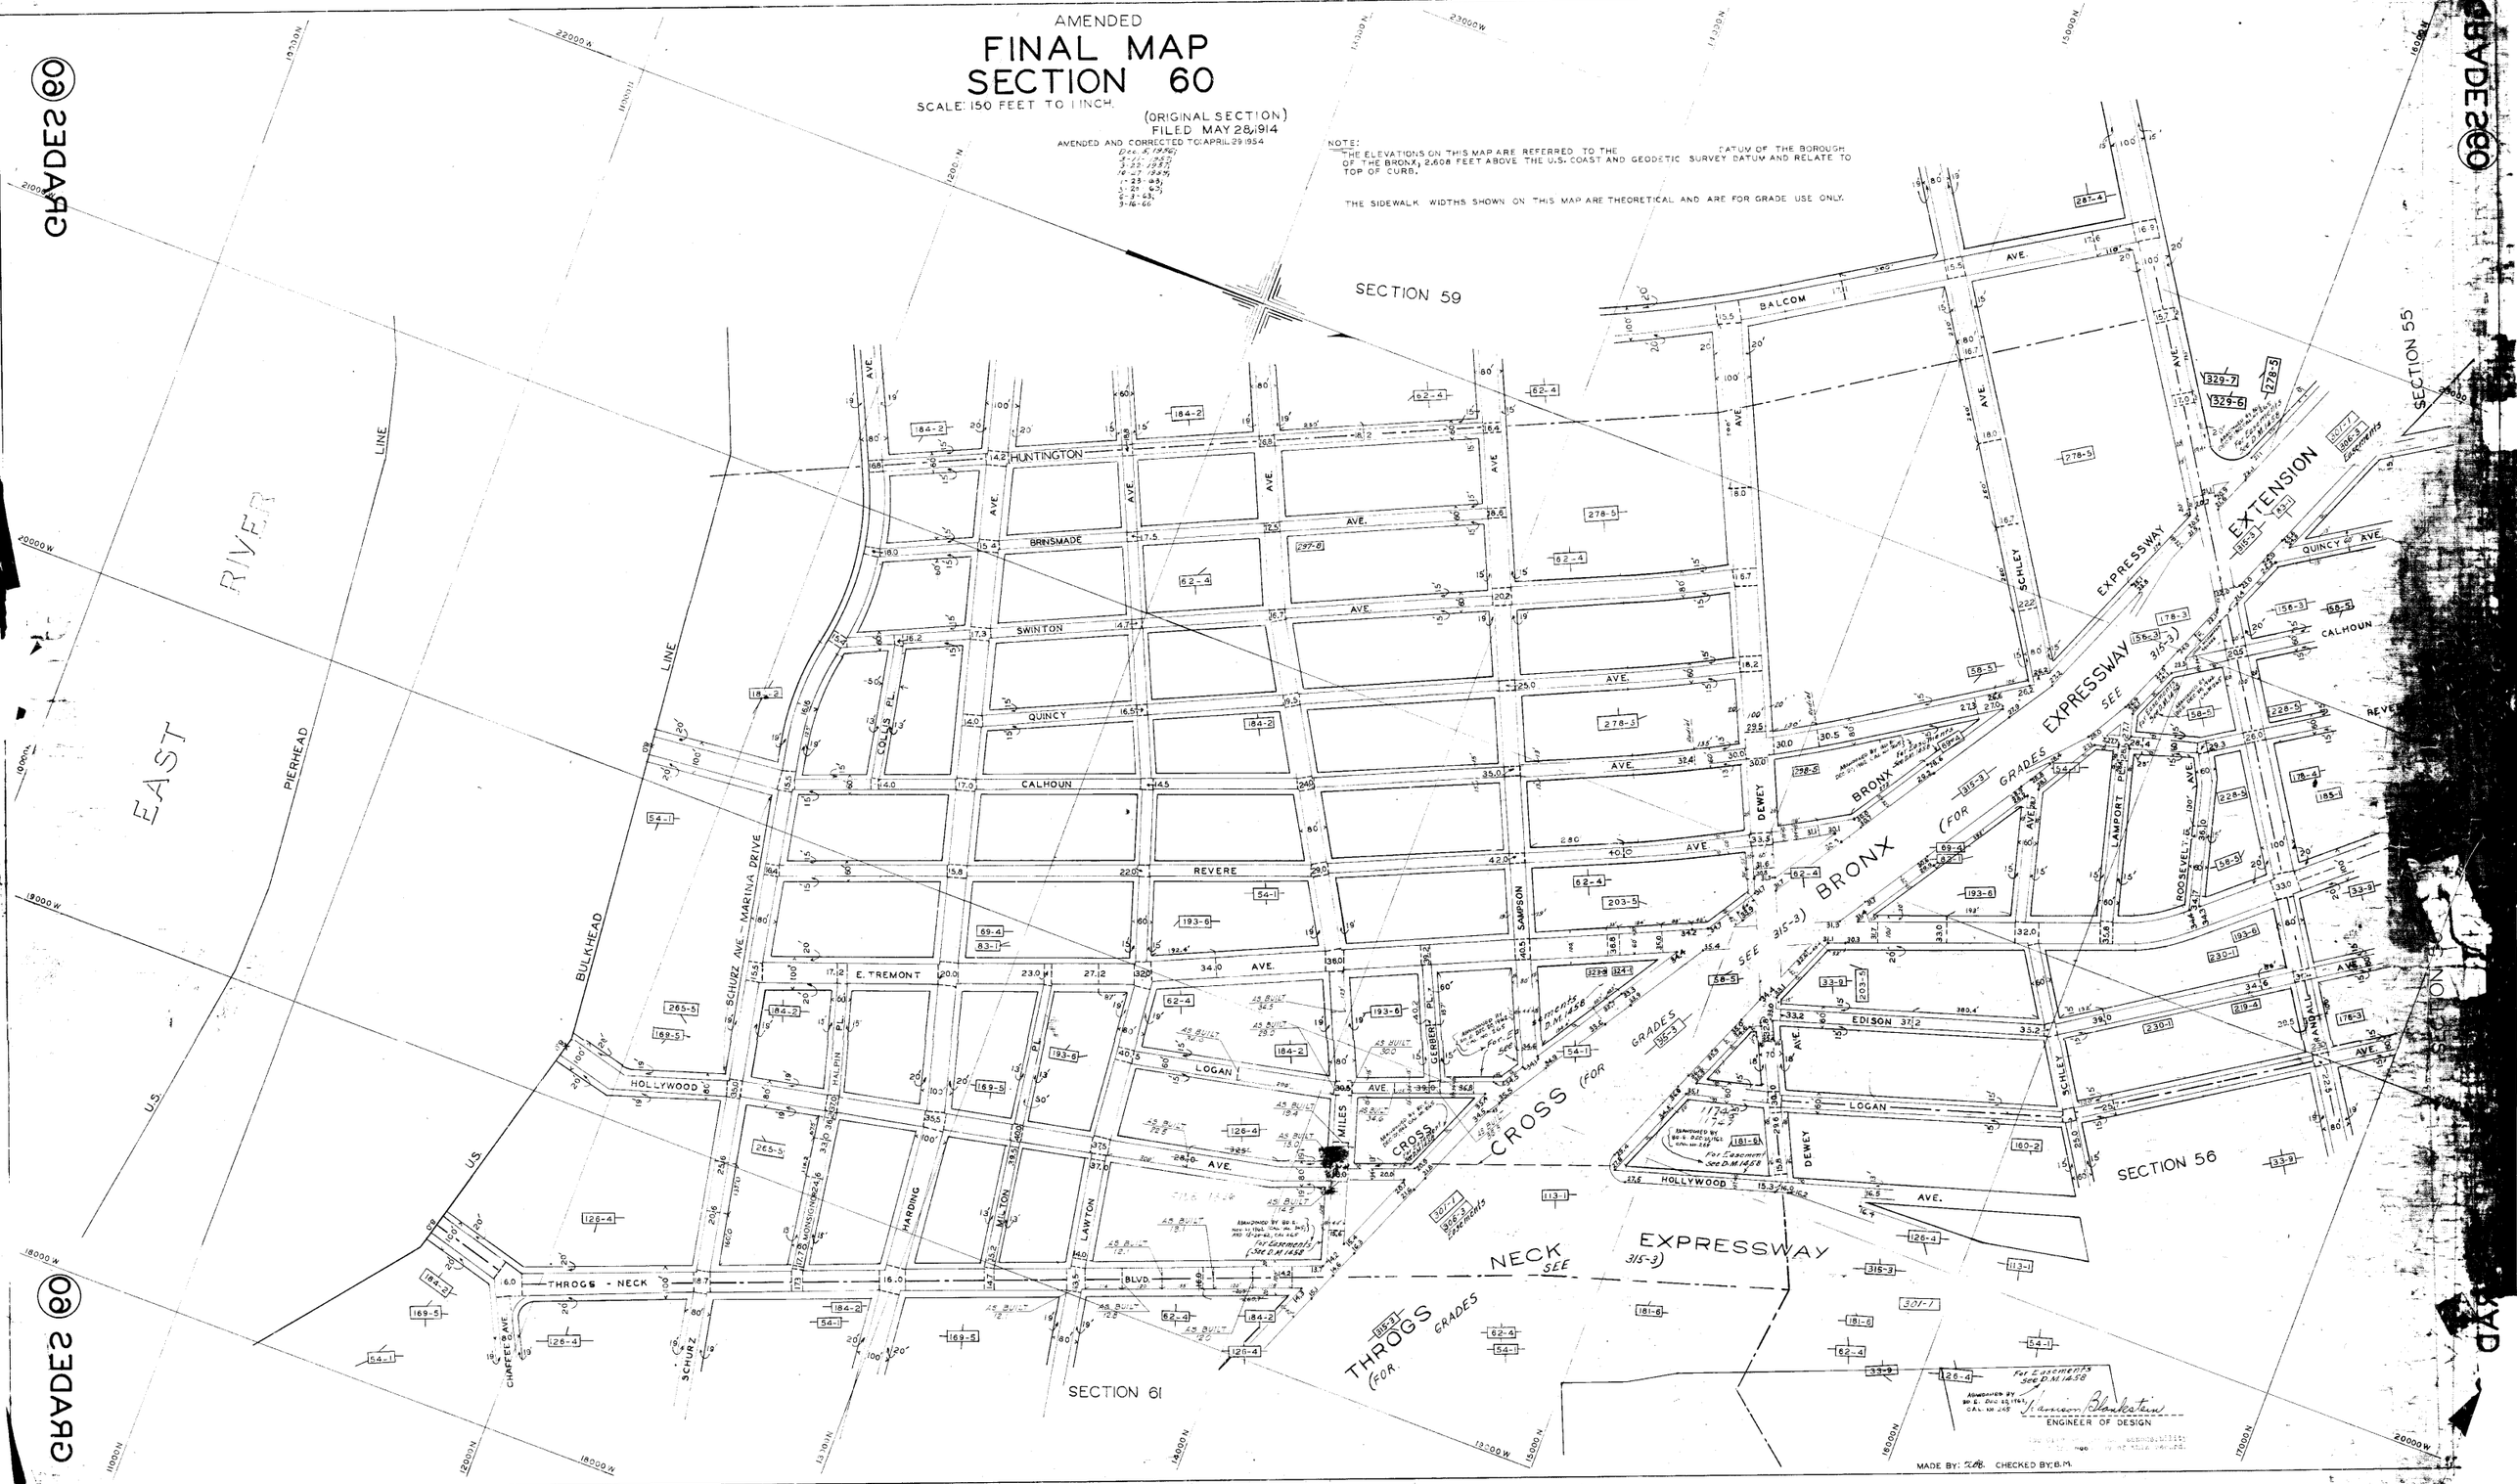
AMENDED
FINAL MAP
SECTION 60
SCALE: 150 FEET TO 1 INCH.
(ORIGINAL SECTION)
FILED MAY 28, 1914
AMENDED AND CORRECTED TO: APRIL 29, 1954
NOTE:
THE ELEVATIONS ON THIS MAP ARE REFERRED TO THE DATUM OF THE BOROUGH OF THE BRONX, 2.608 FEET ABOVE THE U.S. COAST AND GEODETIC SURVEY DATUM AND RELATE TO TOP OF CURB.
THE SIDEWALK WIDTHS SHOWN ON THIS MAP ARE THEORETICAL AND ARE FOR GRADE USE ONLY.
SECTION 59
SECTION 55
SECTION 56
SECTION 61
EAST RIVER
PIERHEAD LINE
BULKHEAD LINE
U.S.
SCHURZ AVE. - MARINA DRIVE
HUNTINGTON
BRINSMADE AVE.
SWINTON AVE.
QUINCY AVE.
CALHOUN AVE.
REVERE AVE.
E. TREMONT AVE.
LOGAN AVE.
HOLLYWOOD AVE.
THROGS - NECK BLVD.
BALCOM AVE.
SCHLEY AVE.
DEWEY AVE.
SAMPSON AVE.
MILES AVE.
GERBER PL.
HALPIN PL.
HARDING
MILTON
LAWTON
CHAFFEE AVE.
SCHURZ
COLLIS PL.
LAMPORT PL.
ROOSEVELT AVE.
RANDALL AVE.
EDISON
BRONX EXPRESSWAY
(FOR GRADES SEE 315-3)
CROSS EXPRESSWAY
EXTENSION
THROGS NECK EXPRESSWAY
(FOR GRADES SEE 315-3)
For Easements See D.M. 1458
ENGINEER OF DESIGN
MADE BY: CHECKED BY: B.M.