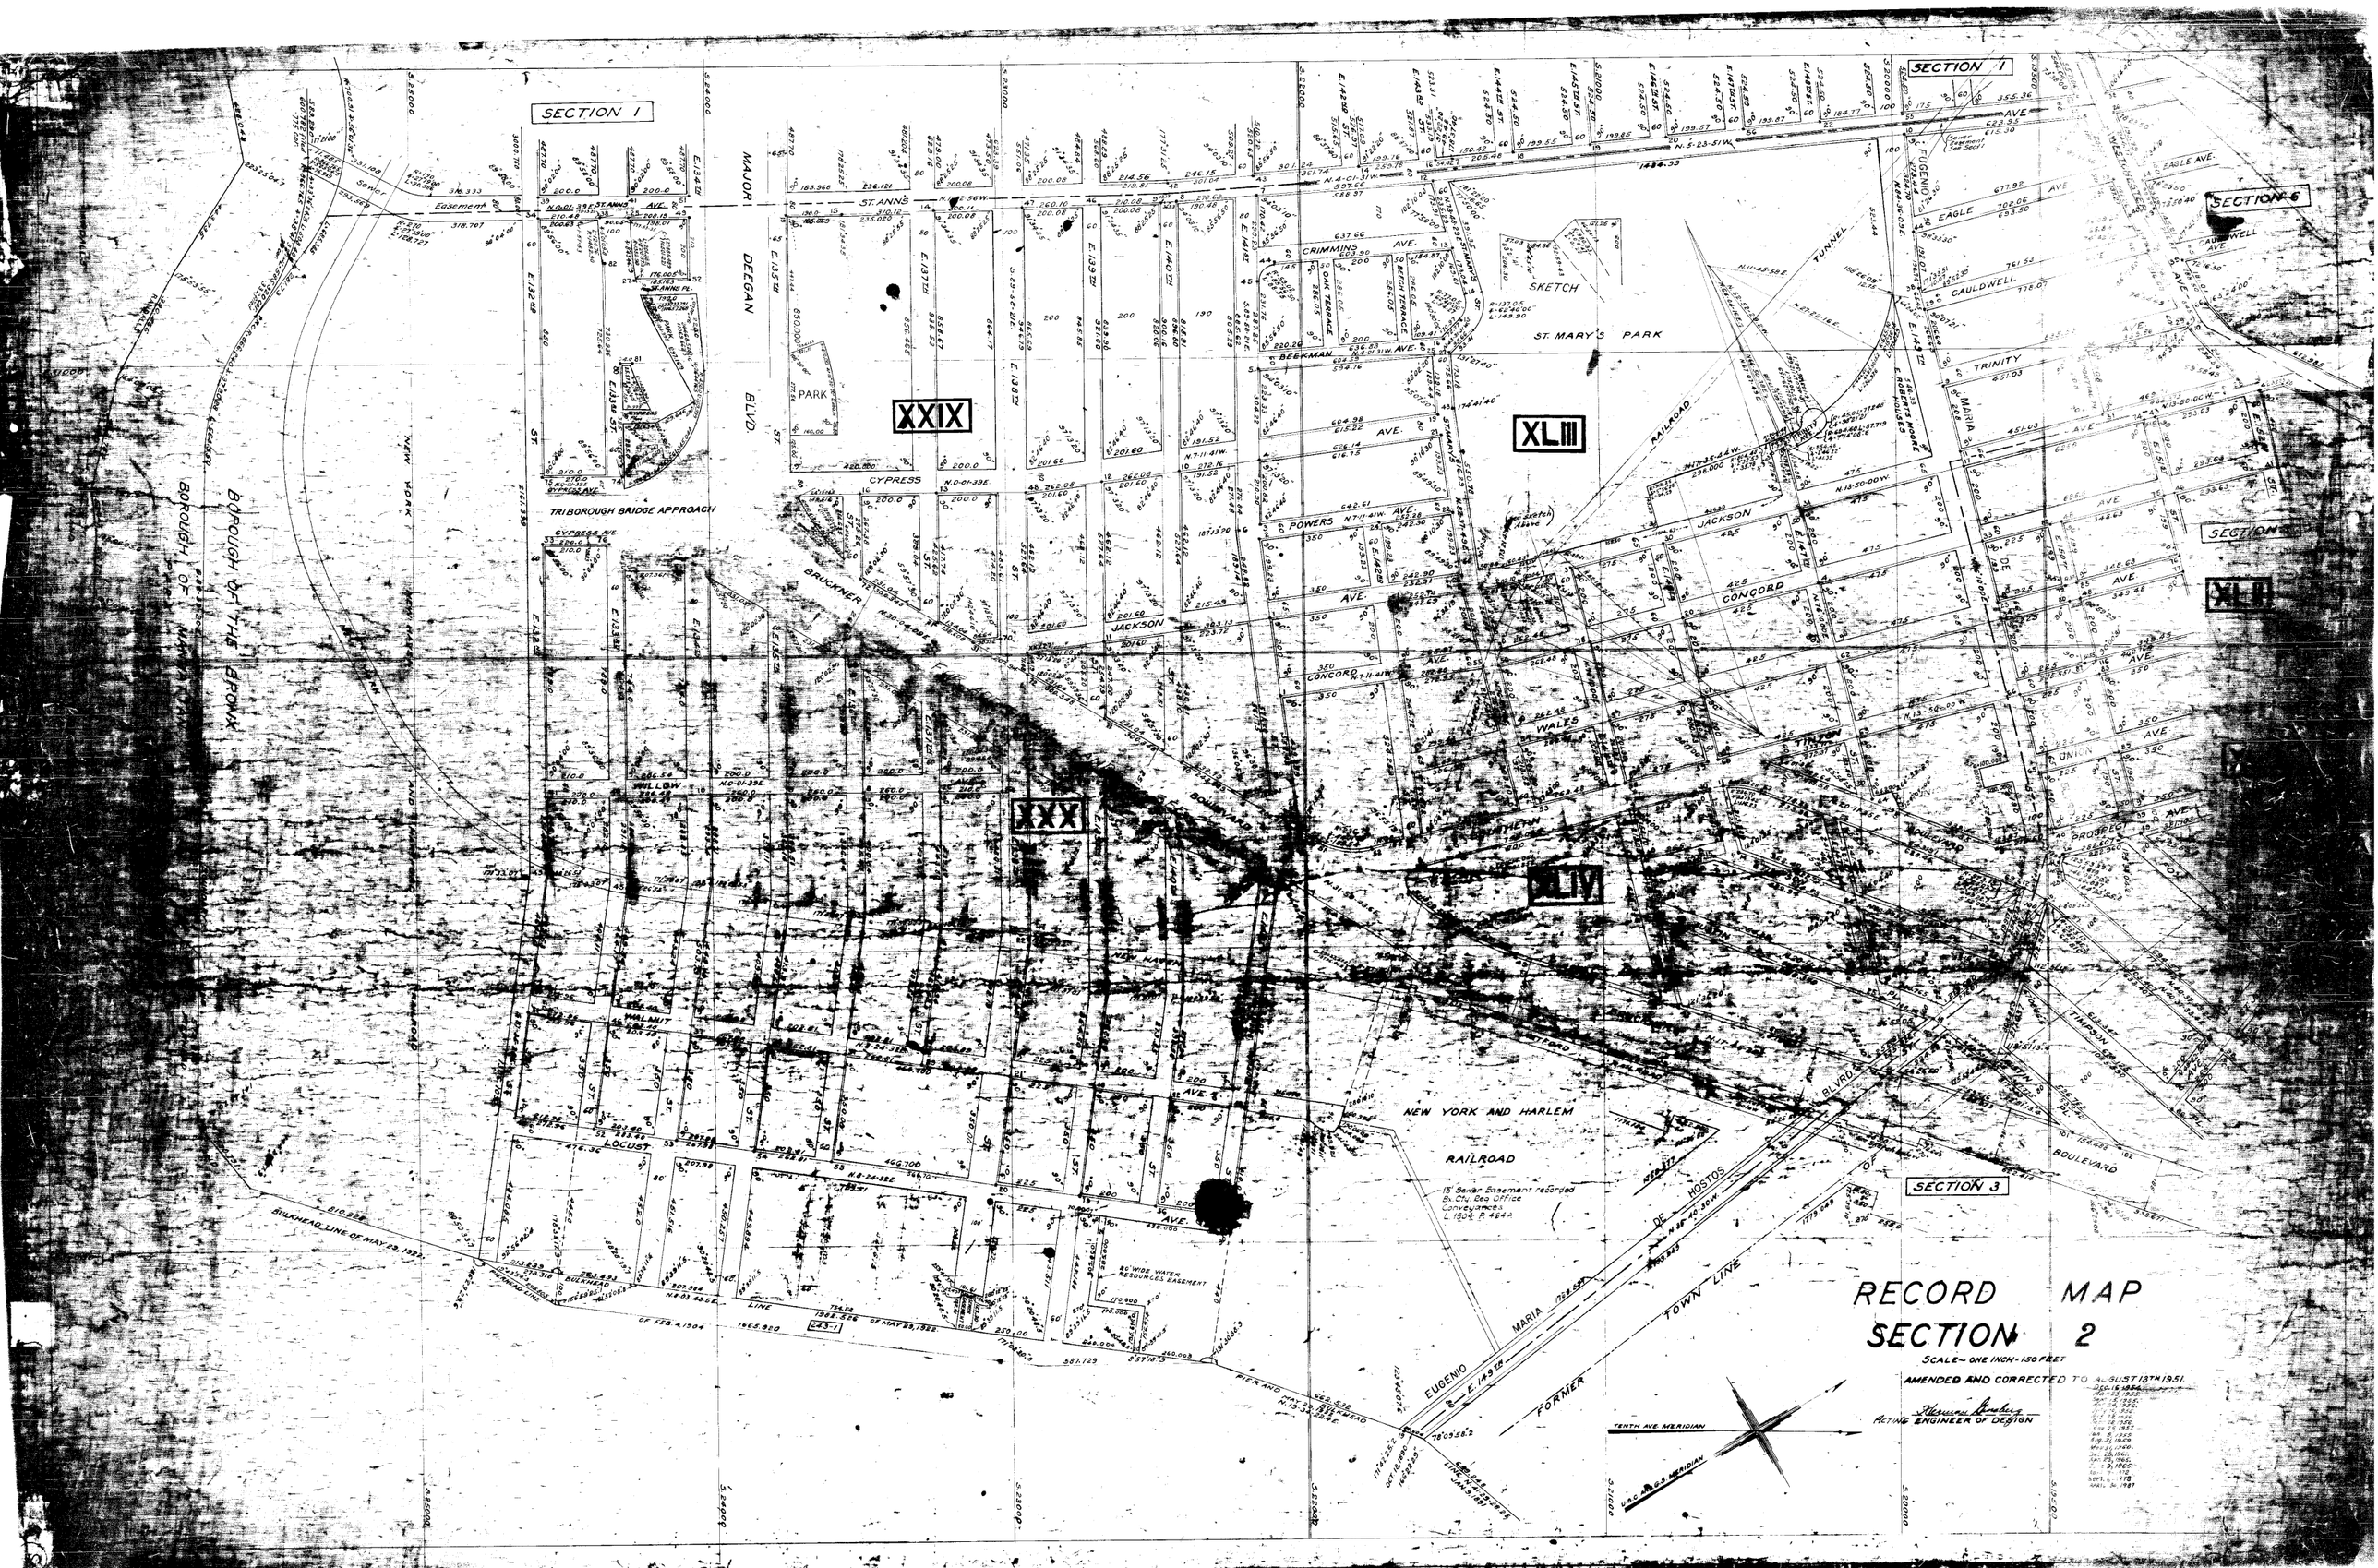

SECTION 1
SECTION 6
SECTION 3
XXIX
XLIII
XXX
XLIV
XLII
MAJOR DEEGAN BLVD.
ST. ANN'S AVE.
CRIMMINS AVE.
BEEKMAN AVE.
POWERS AVE.
JACKSON AVE.
CONCORD AVE.
WALES AVE.
CYPRESS AVE.
BRUCKNER
TRIBOROUGH BRIDGE APPROACH
PARK
SKETCH
ST. MARY'S PARK
RAILROAD
TUNNEL
EAGLE AVE.
CAULDWELL AVE.
TRINITY AVE.
MARIA
DE HOSTOS BLVD.
TIMPSON
BOULEVARD
NEW YORK AND HARLEM RAILROAD
15' Sewer Easement recorded By City Reg Office Conveyances L.1504 P.464A
20' WIDE WATER RESOURCES EASEMENT
EUGENIO MARIA DE HOSTOS
FORMER TOWN LINE
BOROUGH OF THE BRONX
BOROUGH OF MANHATTAN
NEW YORK
WILLOW
WALNUT
LOCUST
BULKHEAD LINE OF MAY 29, 1922
PIER AND BULKHEAD LINE OF FEB. 4, 1904
TENTH AVE. MERIDIAN
U.S.C. AND G.S. MERIDIAN
RECORD MAP
SECTION 2
SCALE - ONE INCH = 150 FEET
AMENDED AND CORRECTED TO AUGUST 13TH 1951.
ACTING ENGINEER OF DESIGN