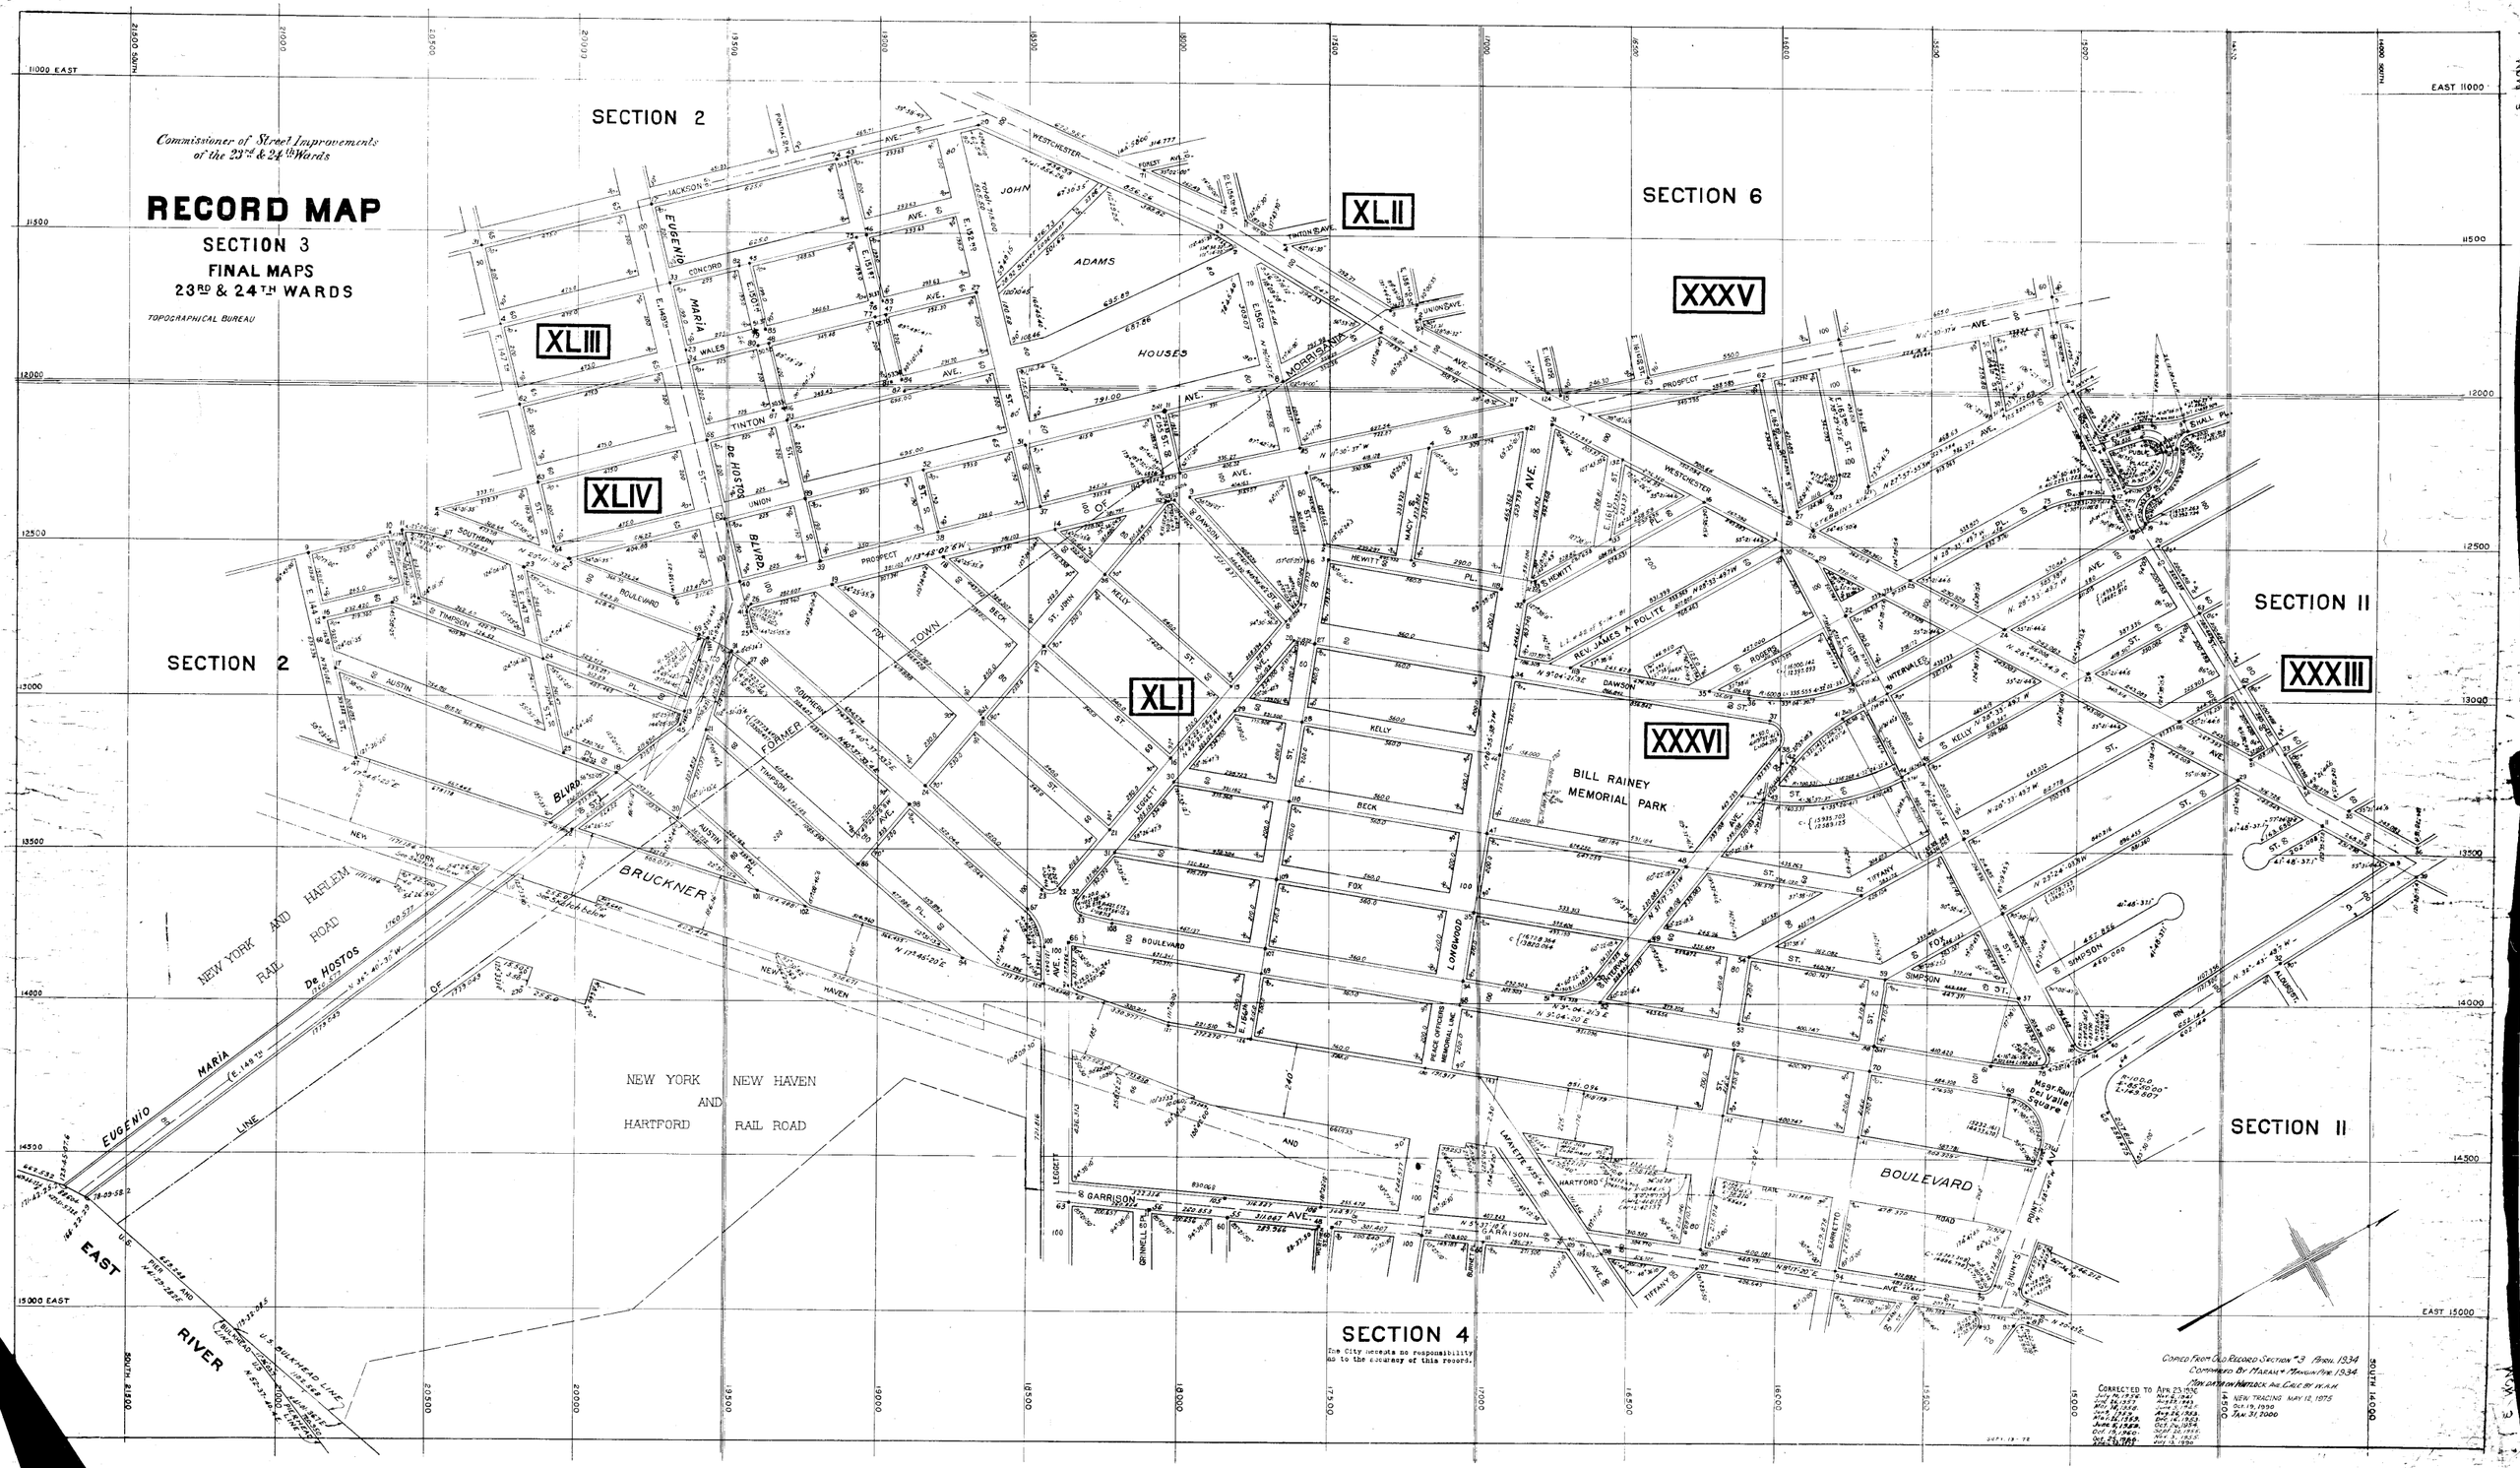

Commissioner of Street Improvements of the 23rd & 24th Wards
RECORD MAP
SECTION 3
FINAL MAPS
23RD & 24TH WARDS
TOPOGRAPHICAL BUREAU
SECTION 2
SECTION 6
SECTION 2
SECTION 11
SECTION 11
SECTION 4
The City accepts no responsibility as to the accuracy of this record.
XLII
XXXV
XLIII
XLIV
XLI
XXXVI
XXXIII
JOHN ADAMS HOUSES
BILL RAINEY MEMORIAL PARK
NEW YORK AND HARLEM RAIL ROAD
NEW YORK NEW HAVEN AND HARTFORD RAIL ROAD
EUGENIO MARIA DE HOSTOS BLVRD.
BRUCKNER BOULEVARD
EAST RIVER
11000 EAST
EAST 11000
15000 EAST
EAST 15000
SOUTH 21500
SOUTH 14000