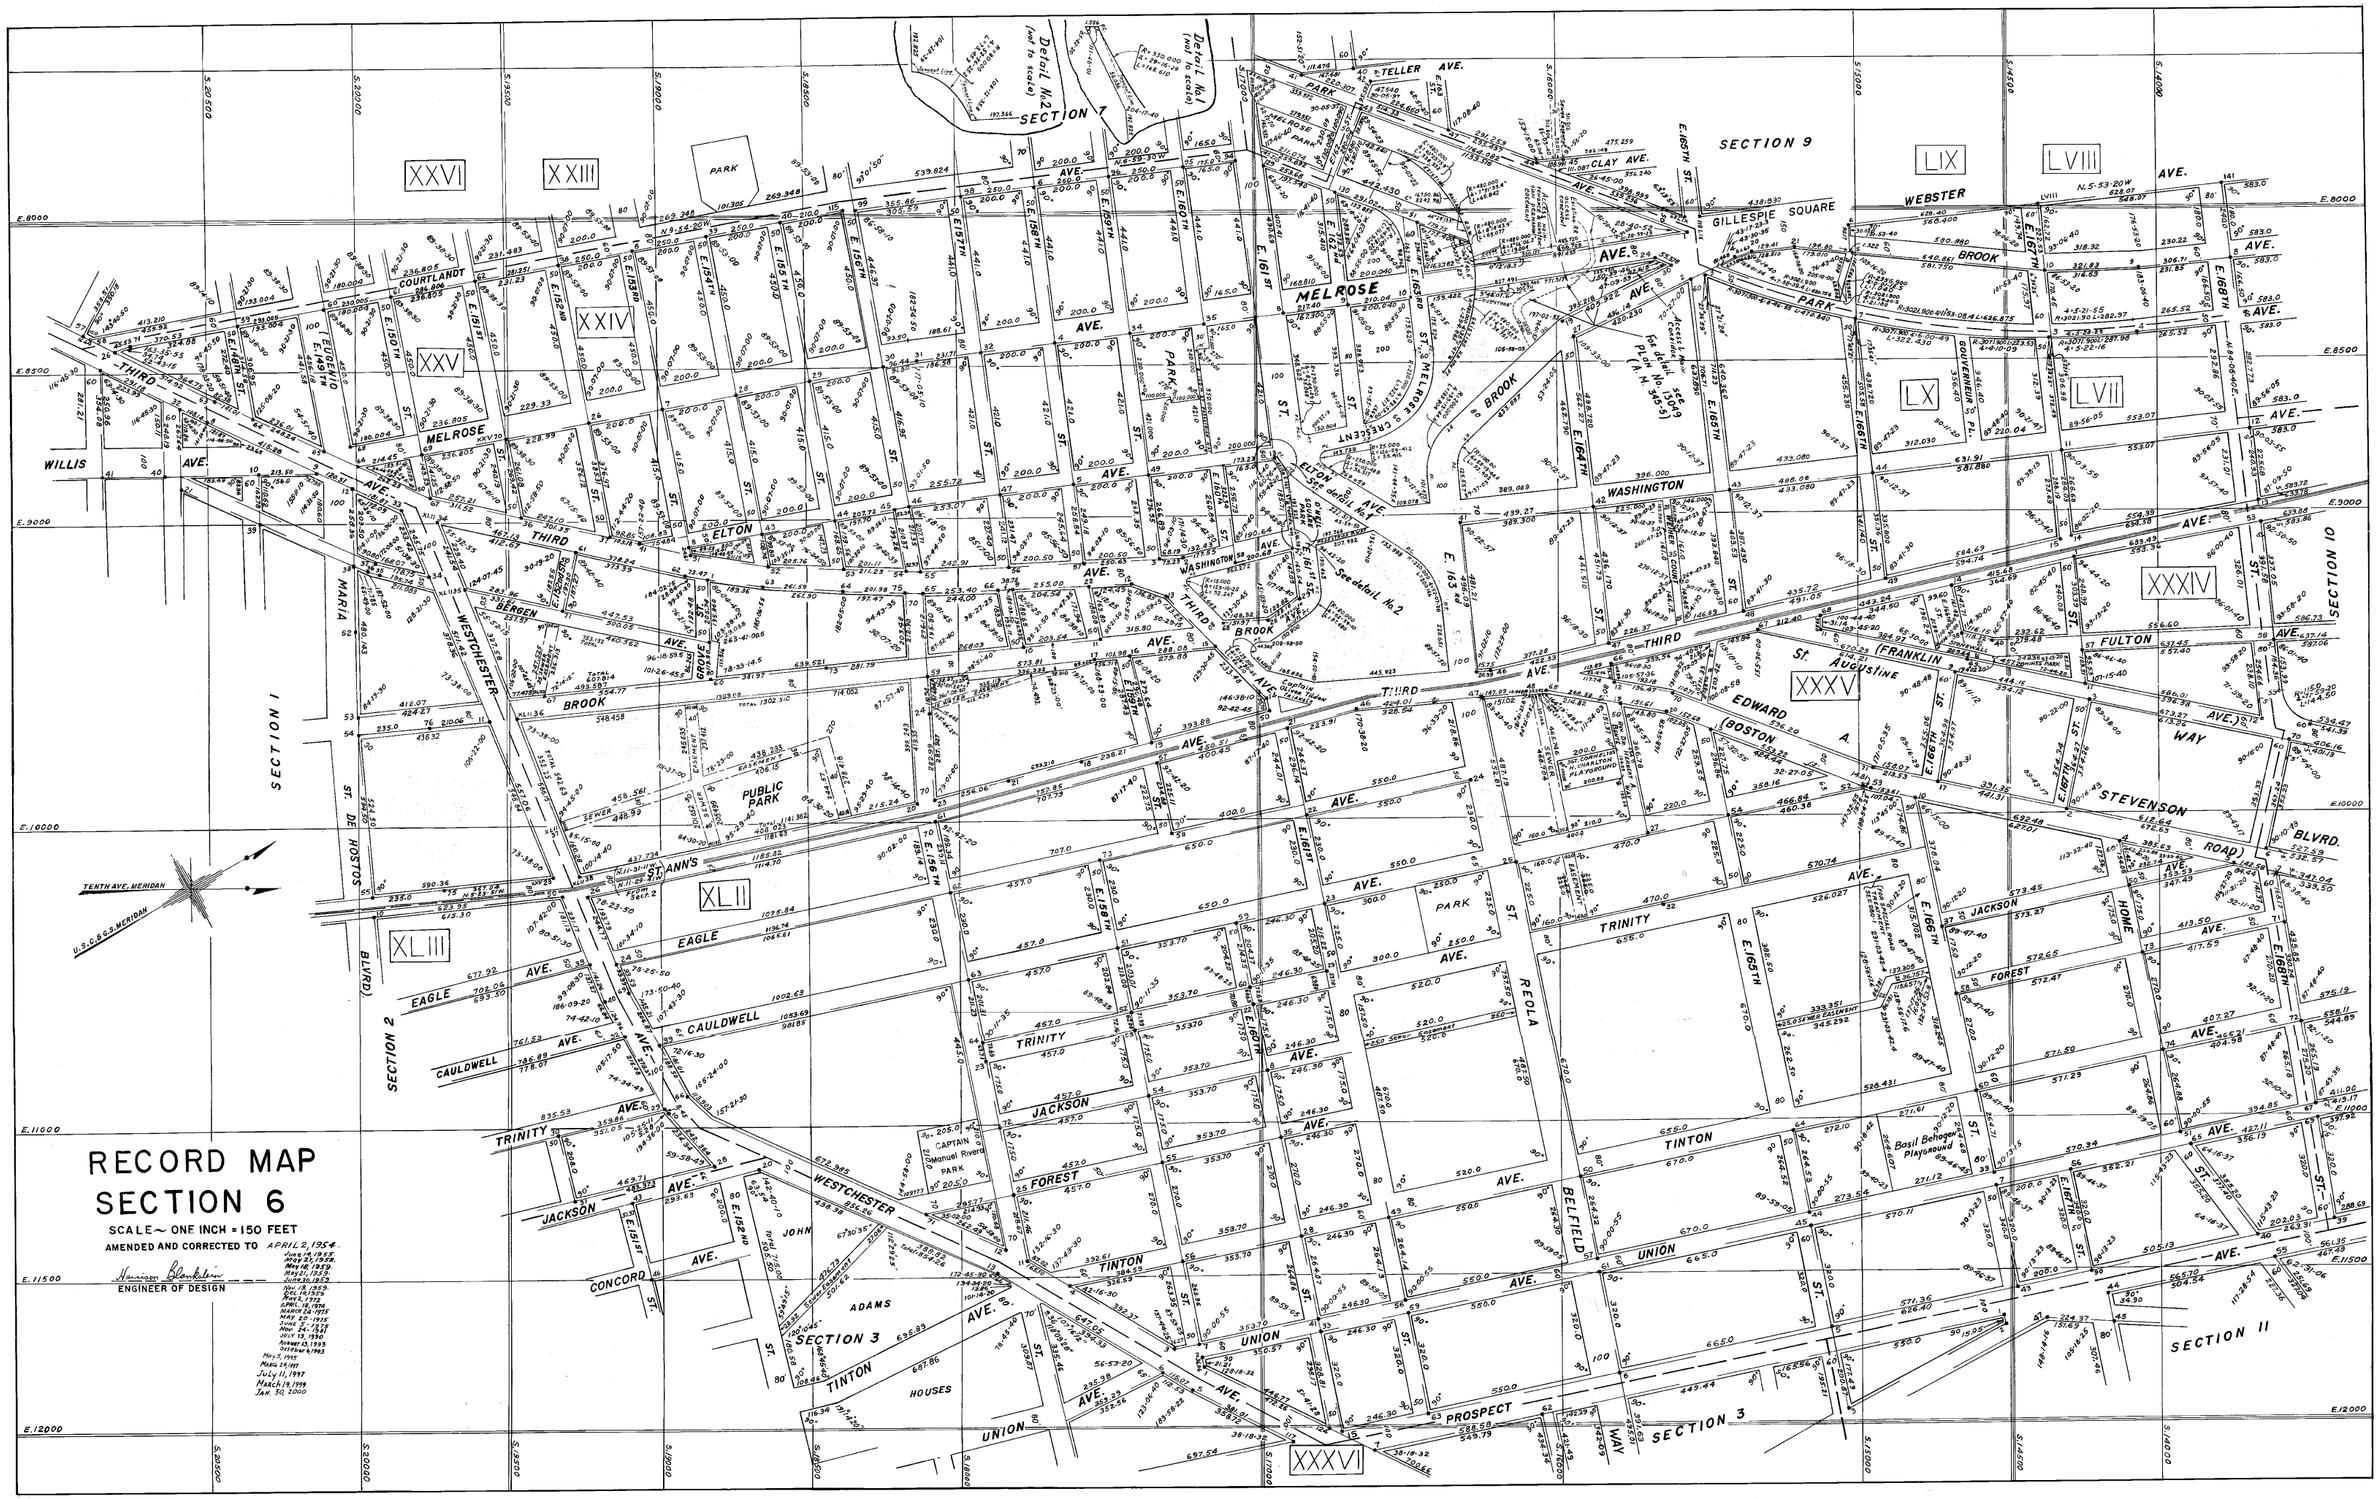
RECORD MAP
SECTION 6
SCALE ~ ONE INCH = 150 FEET
AMENDED AND CORRECTED TO APRIL 2, 1954.
ENGINEER OF DESIGN
SECTION 7
SECTION 9
SECTION 10
SECTION 1
SECTION 2
SECTION 3
SECTION 11
MELROSE
WEBSTER
GILLESPIE SQUARE
WASHINGTON
ELTON
THIRD
BROOK
WESTCHESTER
EAGLE
CAULDWELL
TRINITY
JACKSON
FOREST
TINTON
UNION
PROSPECT
WAY
FULTON
EDWARD
STEVENSON
BLVRD.
HOME
REOLA
BELFIELD
CONCORD
WILLIS
MARIA
ST. DE HOSTOS
BLVRD.
ST. ANN'S
PUBLIC PARK
CAPTAIN Manuel Rivera PARK
Basil Behagen Playground
TENTH AVE. MERIDIAN
U.S.C.&G.S. MERIDIAN
XXVI
XXIII
XXIV
XXV
XLII
XLIII
XXXVI
XXXV
XXXIV
LIX
LVIII
LX
LVII