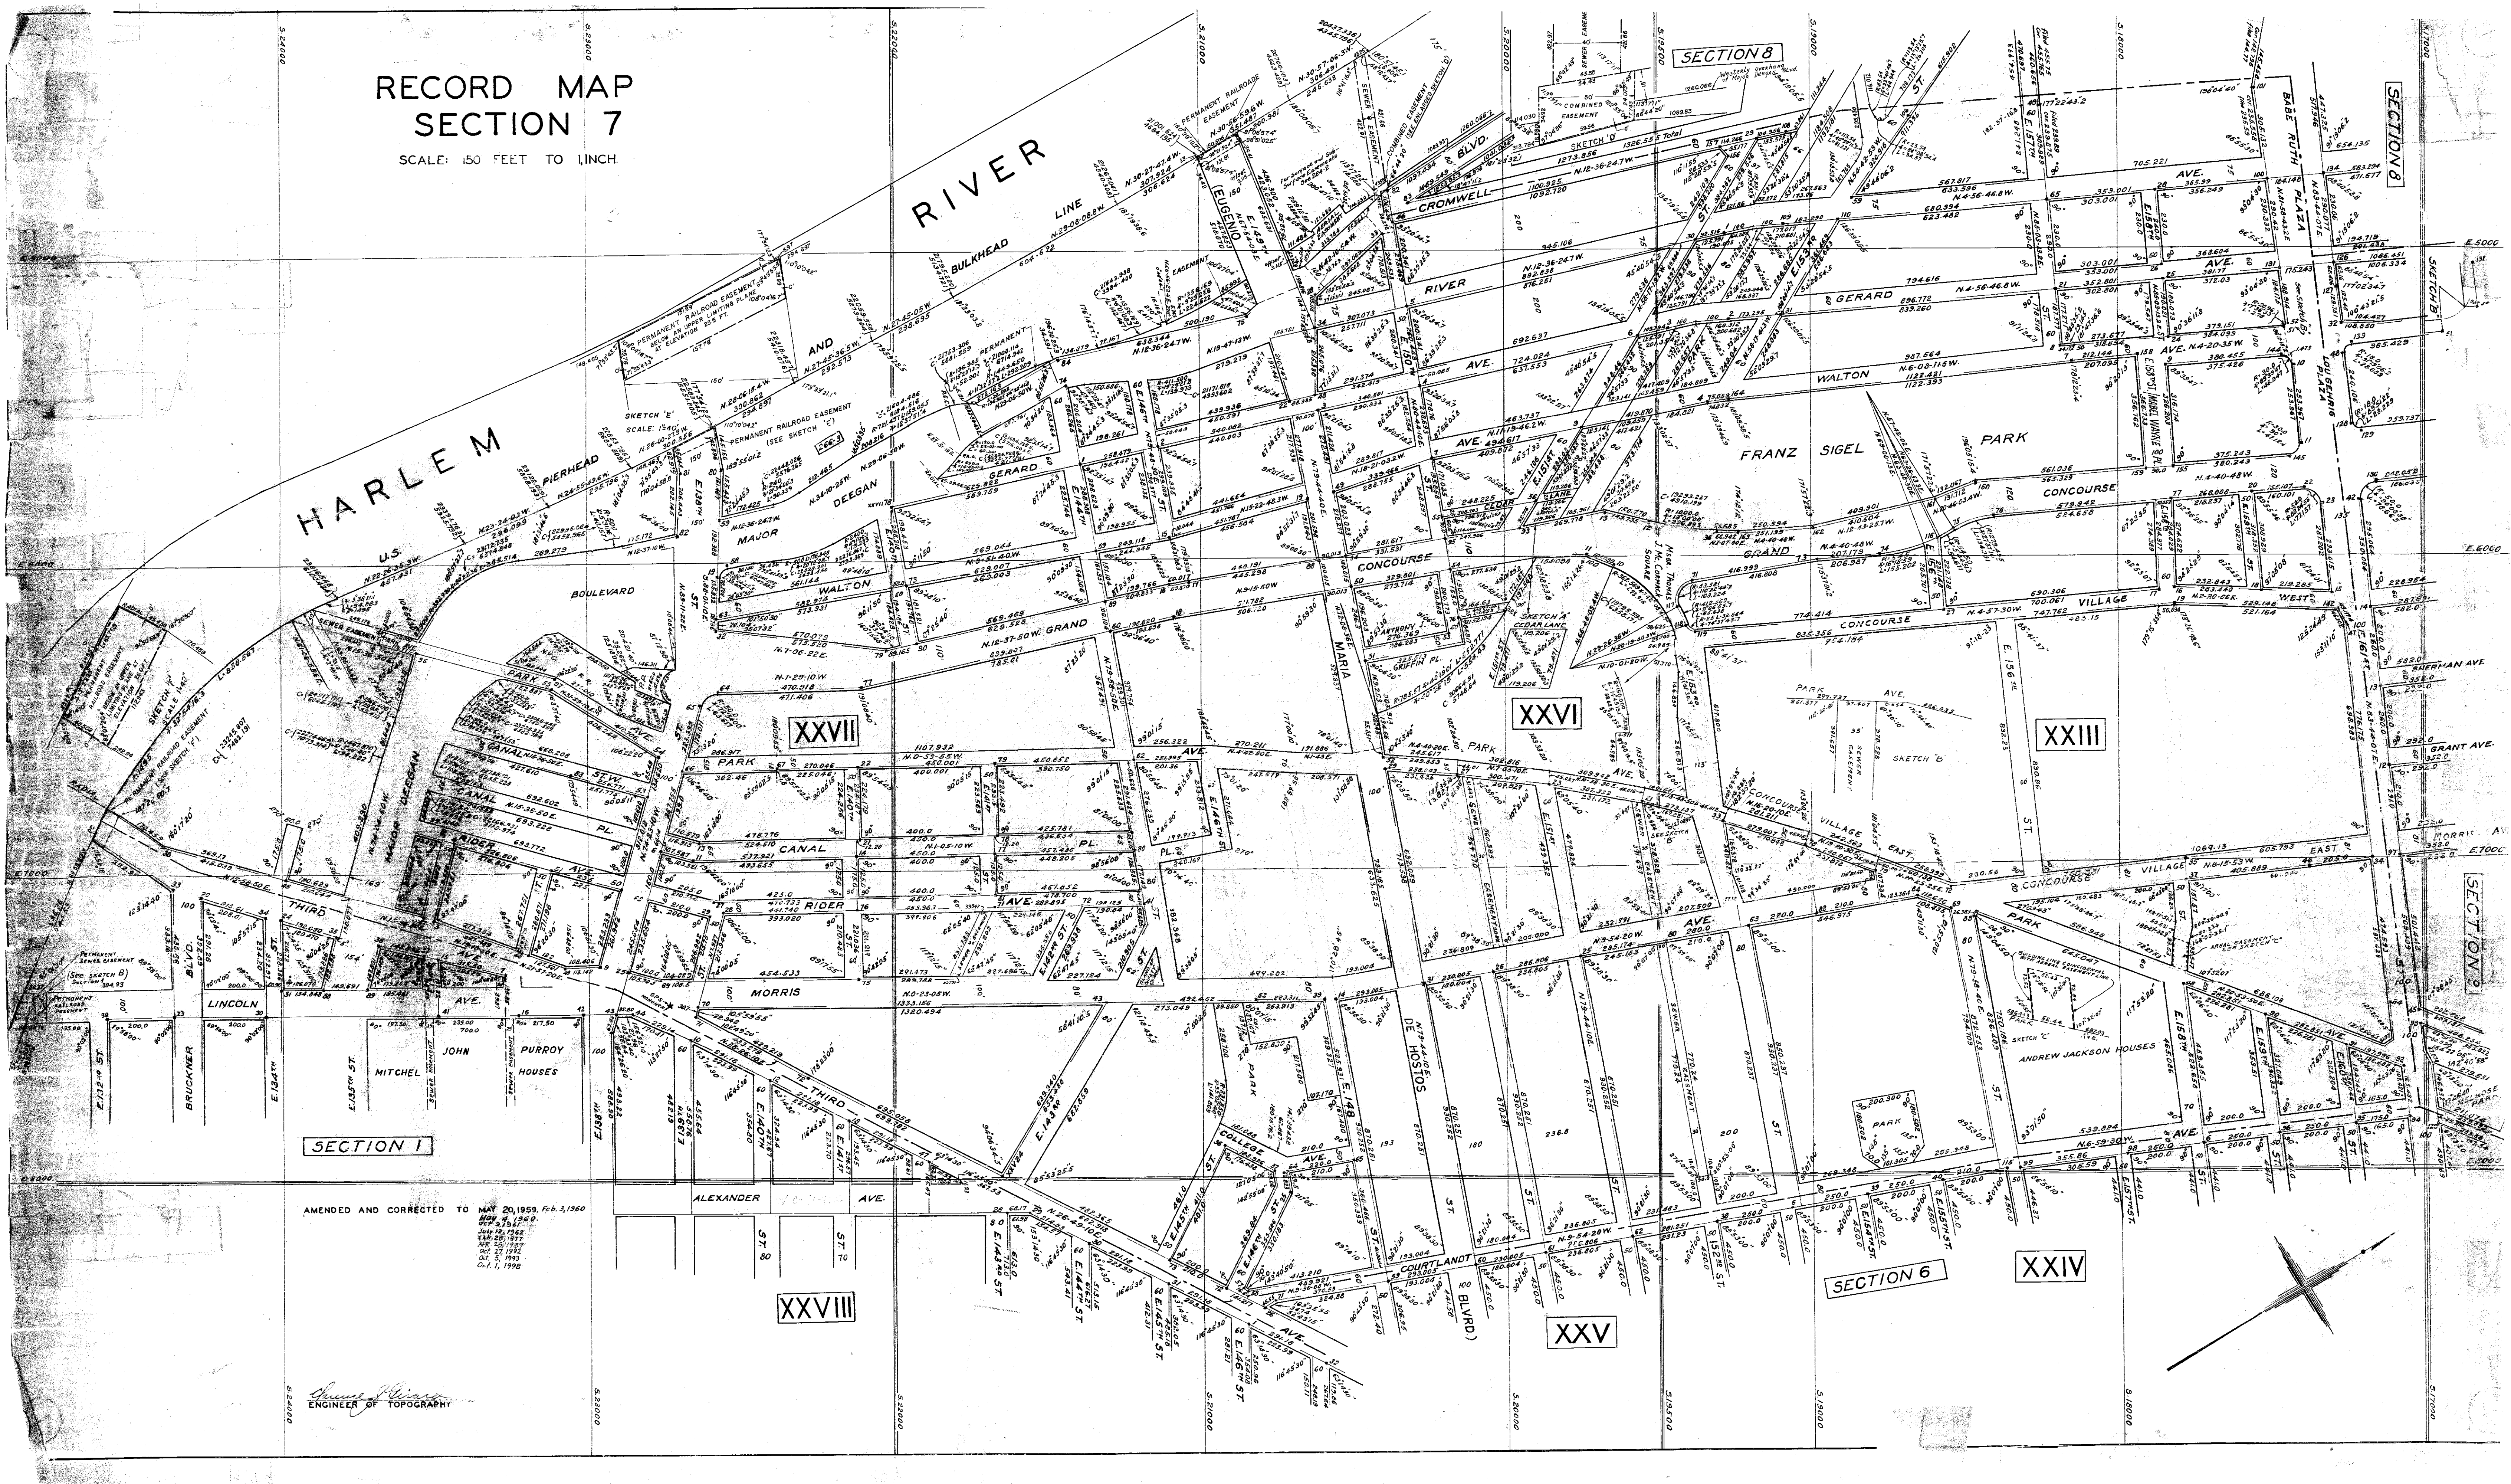

RECORD MAP
SECTION 7
SCALE: 150 FEET TO 1 INCH.
HARLEM
RIVER
U.S. PIERHEAD AND BULKHEAD LINE
MAJOR DEEGAN BOULEVARD
SECTION 8
SECTION 1
SECTION 6
XXIII
XXIV
XXV
XXVI
XXVII
XXVIII
CROMWELL AVE.
RIVER AVE.
GERARD AVE.
WALTON AVE.
GRAND CONCOURSE
PARK AVE.
CANAL PL.
CANAL ST. W.
RIDER AVE.
MORRIS AVE.
THIRD AVE.
LINCOLN AVE.
BRUCKNER BLVD.
ALEXANDER AVE.
COLLEGE AVE.
COURTLANDT AVE.
EUGENIO MARIA DE HOSTOS BLVD.
CONCOURSE VILLAGE WEST
CONCOURSE VILLAGE EAST
FRANZ SIGEL PARK
BABE RUTH PLAZA
LOU GEHRIG PLAZA
CEDAR LANE
GRIFFIN PL.
ANTHONY J. GRIFFIN PL.
MSGR. THOMAS J. MC CORMACK SQUARE
SHERMAN AVE.
GRANT AVE.
MORRIS AVE.
MELROSE PARK
E. 132ND ST.
E. 134TH ST.
E. 135TH ST.
E. 138TH ST.
E. 139TH ST.
E. 140TH ST.
E. 141ST ST.
E. 142ND ST.
E. 143RD ST.
E. 144TH ST.
E. 145TH ST.
E. 146TH ST.
E. 148 ST.
E. 149TH ST.
E. 150TH ST.
E. 151ST ST.
E. 152ND ST.
E. 153RD ST.
E. 154TH ST.
E. 155TH ST.
E. 156TH ST.
E. 157TH ST.
E. 158TH ST.
E. 159TH ST.
E. 160TH ST.
E. 161ST ST.
E. 158TH ST. (MABEL WAYNE PL.)
MITCHEL JOHN PURROY HOUSES
ANDREW JACKSON HOUSES
PERMANENT RAILROAD EASEMENT BELOW AN UPPER LIMITING PLANE AT ELEVATION 25.5 FT.
PERMANENT RAILROAD EASEMENT (SEE SKETCH 'E')
SKETCH 'E' SCALE: 1"=40'
SKETCH 'F' SCALE 1"=40'
SKETCH 'A' CEDAR LANE
SKETCH 'B'
SKETCH 'C'
SKETCH 'D'
COMBINED EASEMENT
SEWER EASEMENT
AERIAL EASEMENT
AREAL EASEMENT SEE SKETCH "C"
BUILDING LINE COINCIDENTAL WITH AREAL EASEMENT LINE
PERMANENT SEWER EASEMENT (See SKETCH B) Section 1
PERMANENT RAILROAD EASEMENT
Westerly overhang of Major Deegan Blvd.
S.24000
S.23000
S.22000
S.21000
S.20000
S.19500
S.19000
S.18000
S.17000
E.5000
E.6000
E.7000
E.8000
AMENDED AND CORRECTED TO MAY 20, 1959, Feb. 3, 1960
May 4, 1960.
Oct 9, 1961
July 12, 1962
JAN. 28, 1977
APR. 25, 1989
Oct. 27, 1992
Oct. 5, 1993
Oct. 1, 1998
ENGINEER OF TOPOGRAPHY