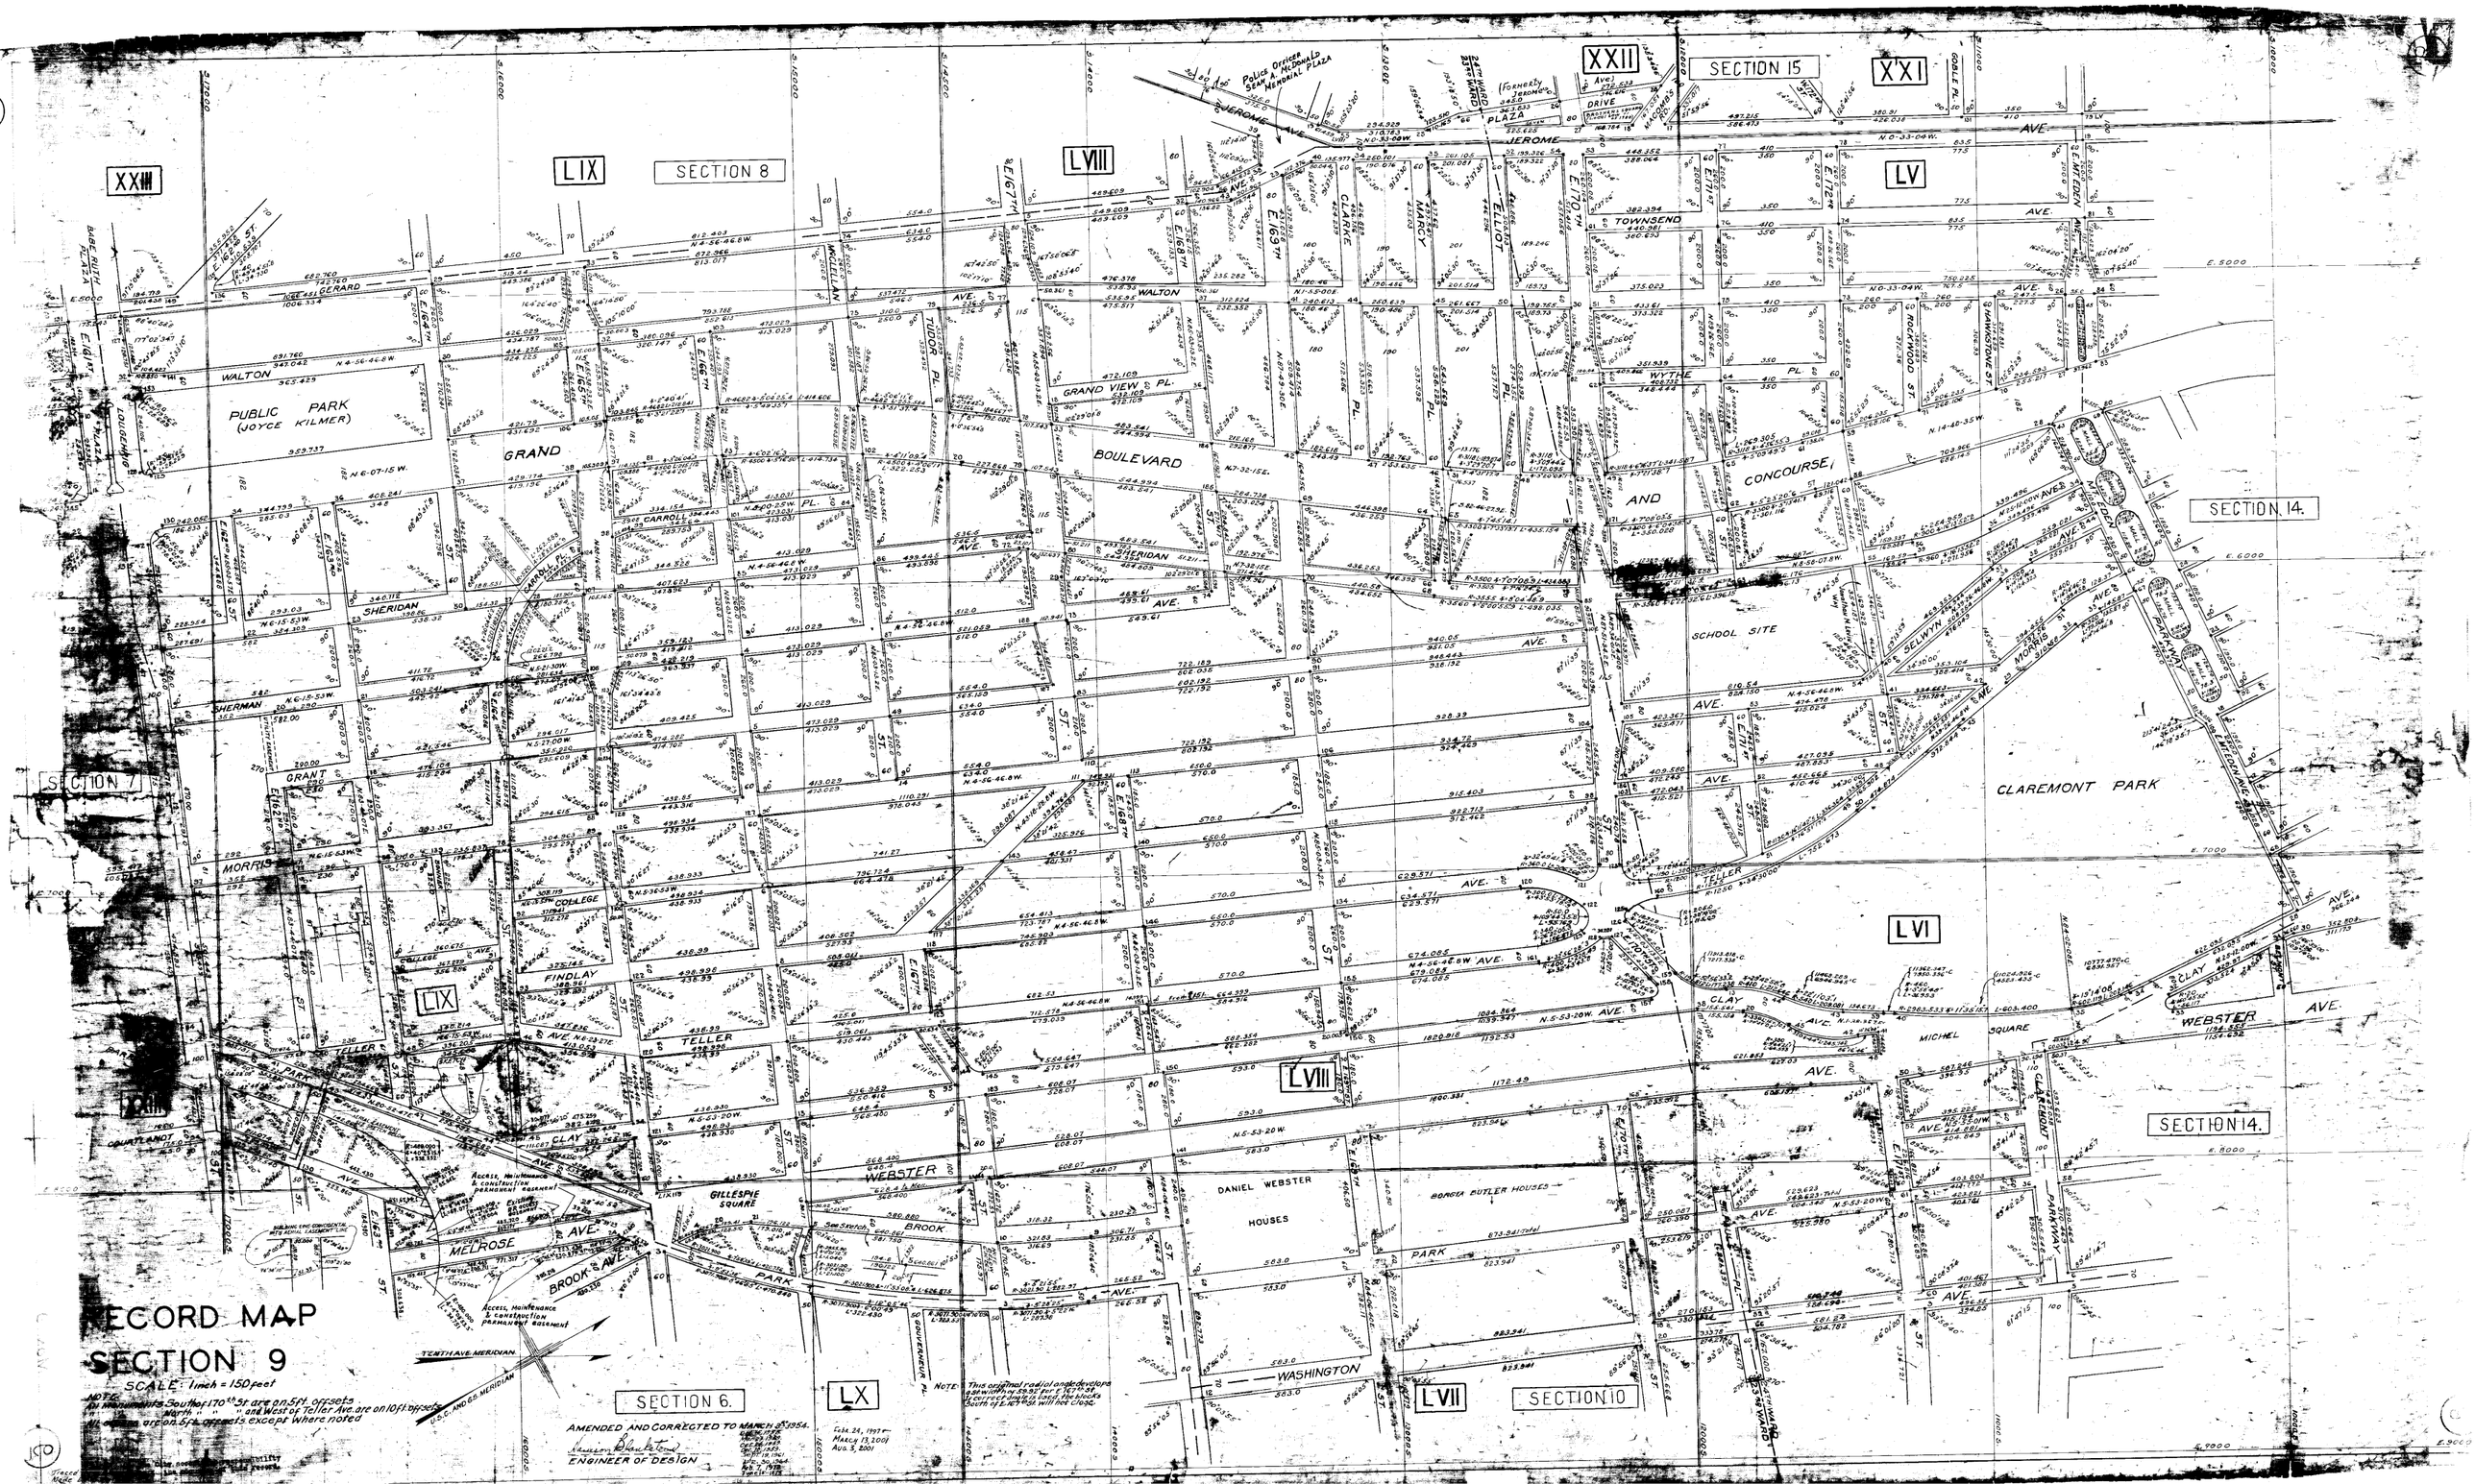

RECORD MAP
SECTION 9
SCALE: 1 inch = 150 feet
NOTE:
AMENDED AND CORRECTED TO MARCH 8, 1954.
ENGINEER OF DESIGN
SECTION 8
SECTION 7
SECTION 6.
SECTION 10
SECTION 14.
SECTION 15
PUBLIC PARK (JOYCE KILMER)
GRAND BOULEVARD AND CONCOURSE
CLAREMONT PARK
SCHOOL SITE
DANIEL WEBSTER HOUSES
BORGIA BUTLER HOUSES
MICHEL SQUARE
GILLESPIE SQUARE
WASHINGTON
WEBSTER AVE.
TELLER AVE.
CLAY AVE.
MELROSE AVE.
BROOK AVE.
PARK AVE.
SHERIDAN AVE.
WALTON AVE.
JEROME AVE.
TOWNSEND AVE.
WYTHE PL.
GRAND VIEW PL.
TUDOR PL.
CARROLL PL.
SHERMAN AVE.
GRANT AVE.
MORRIS AVE.
COLLEGE AVE.
FINDLAY AVE.
GERARD AVE.
MCCLELLAN AVE.
CLARKE AVE.
MARCY AVE.
ELLIOT AVE.
ROCKWOOD ST.
HAWKSTONE ST.
SELWYN AVE.
MORRIS AVE.
MEDEN AVE.
PARKWAY
CLAREMONT PARKWAY
WEBSTER AVE.
CLAY AVE.
TENTH AVE. MERIDIAN
U.S.C. AND G.S. MERIDIAN
Access, Maintenance & construction permanent easement