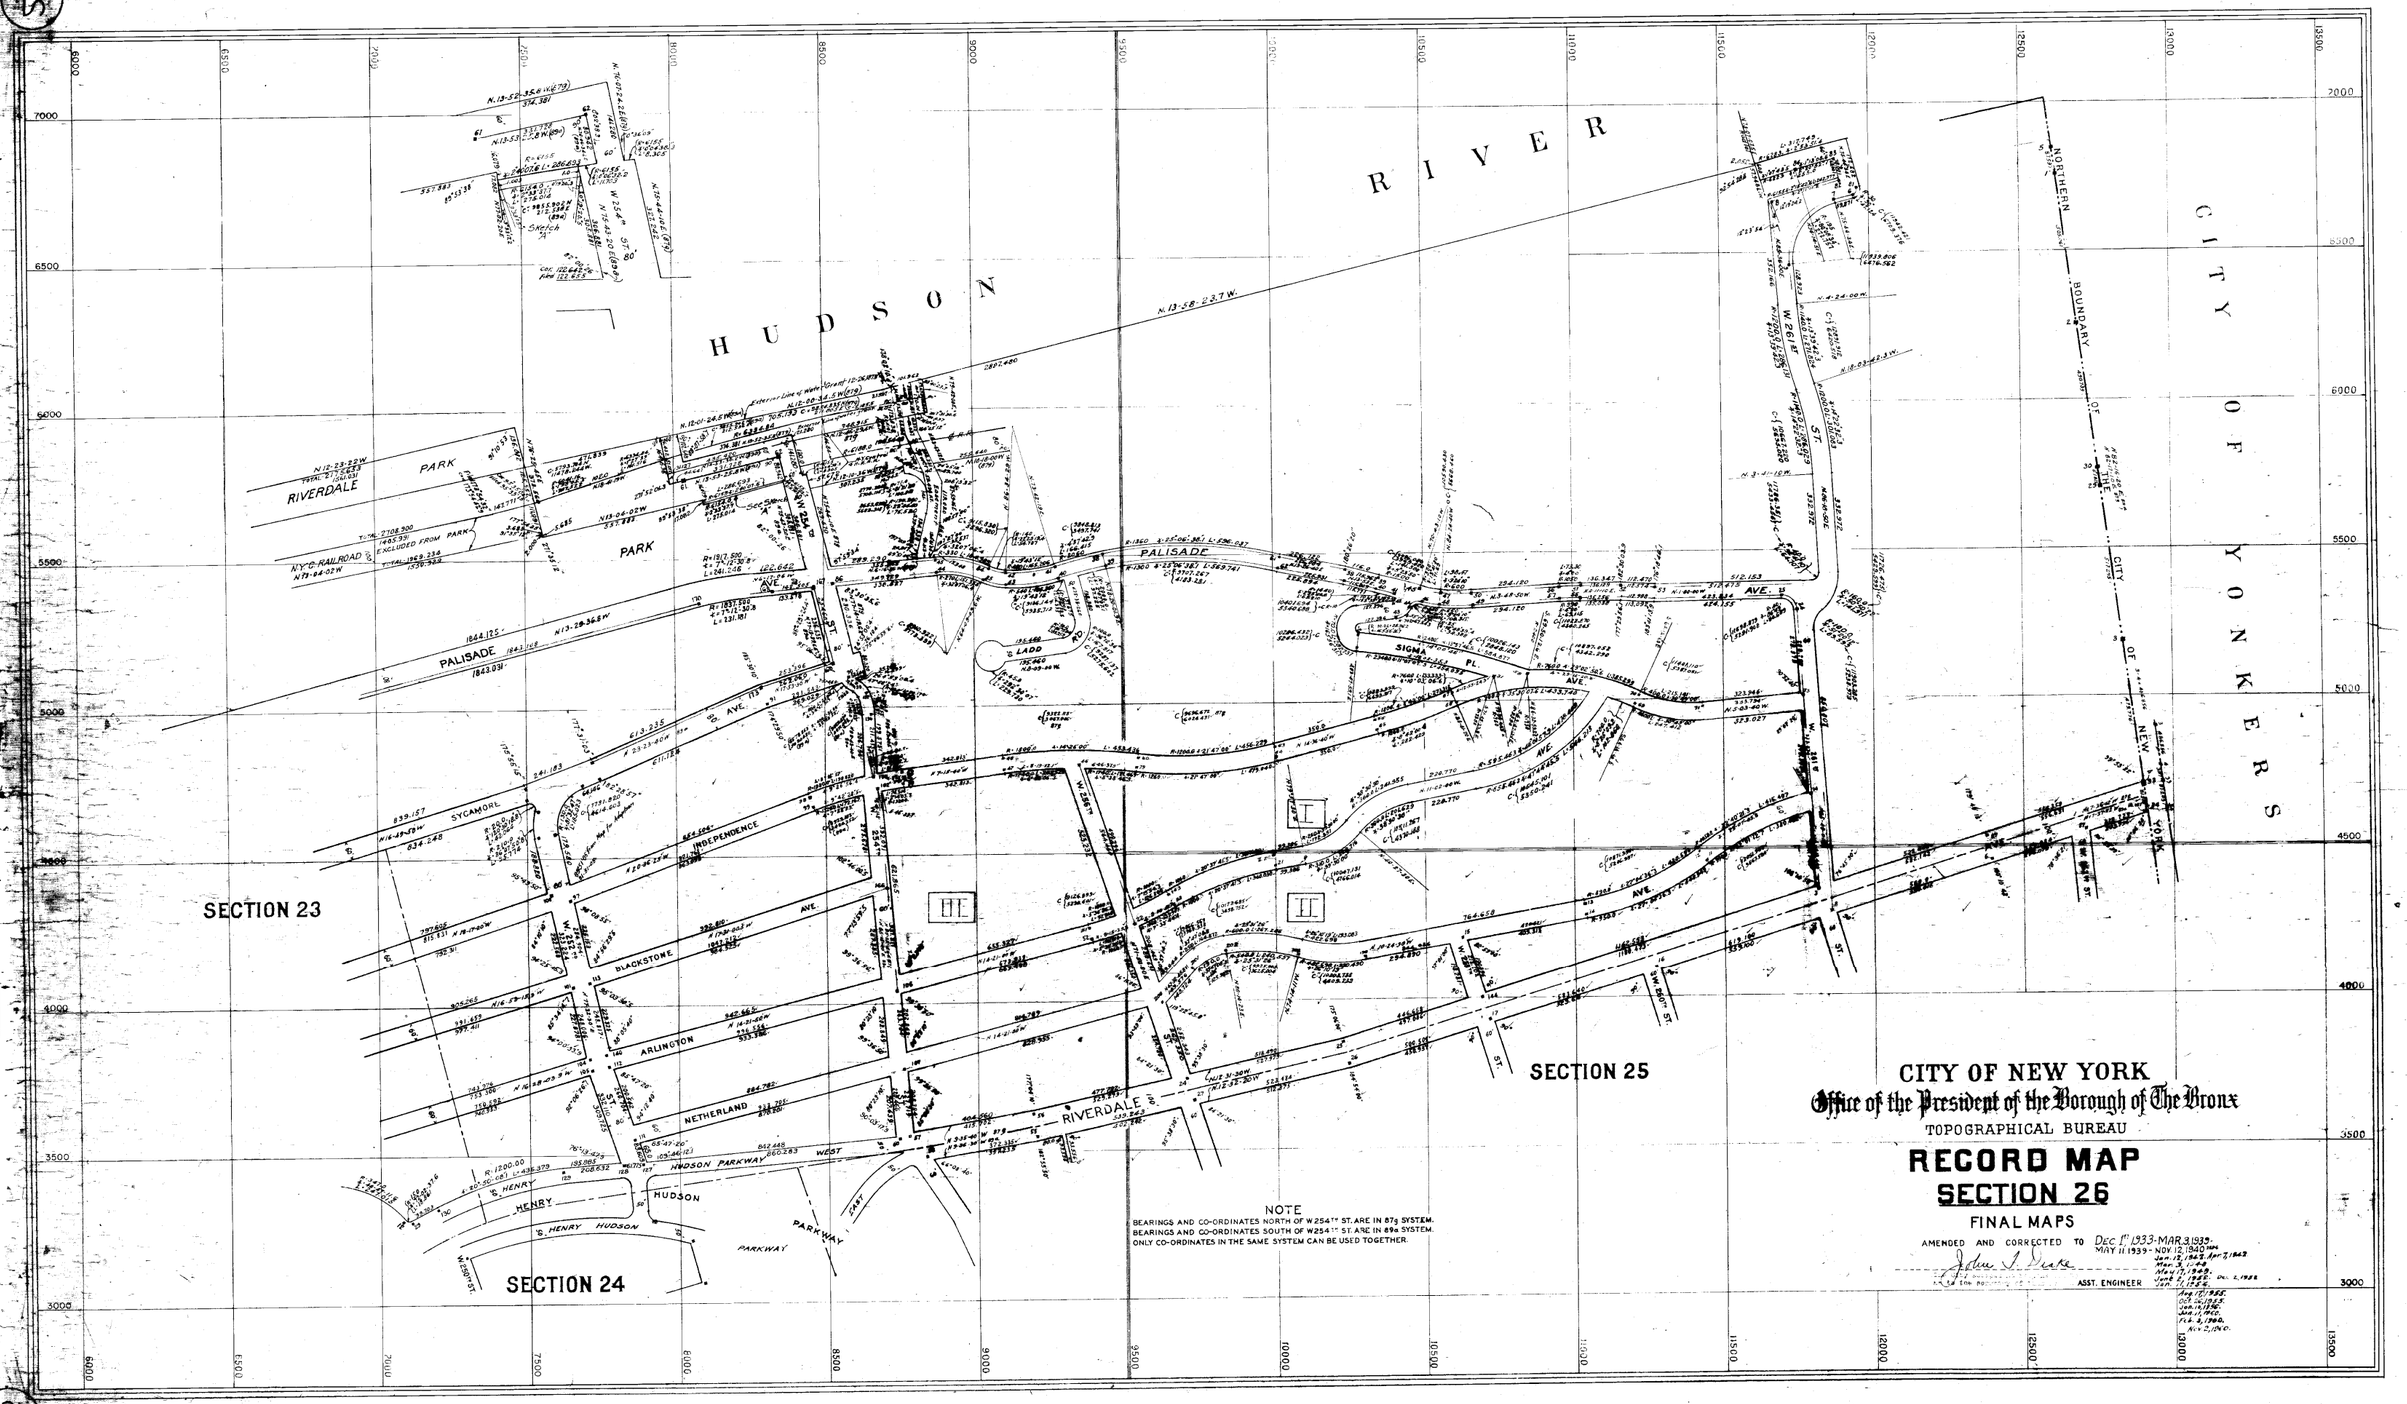
HUDSON RIVER
CITY OF YONKERS
NORTHERN BOUNDARY OF THE CITY OF NEW YORK
RIVERDALE PARK
PALISADE AVE.
SIGMA PL.
LADD RD.
SYCAMORE
INDEPENDENCE
BLACKSTONE AVE.
ARLINGTON
NETHERLAND
RIVERDALE
HUDSON PARKWAY WEST
HENRY HUDSON PARKWAY
SECTION 23
SECTION 24
SECTION 25
NOTE
BEARINGS AND CO-ORDINATES NORTH OF W254TH ST. ARE IN 87g SYSTEM.
BEARINGS AND CO-ORDINATES SOUTH OF W254TH ST. ARE IN 89a SYSTEM.
ONLY CO-ORDINATES IN THE SAME SYSTEM CAN BE USED TOGETHER.
CITY OF NEW YORK
Office of the President of the Borough of The Bronx
TOPOGRAPHICAL BUREAU
RECORD MAP
SECTION 26
FINAL MAPS
AMENDED AND CORRECTED TO Dec 1st 1933-MAR. 3, 1939-
MAY 11, 1939-NOV. 12, 1940
ASST. ENGINEER