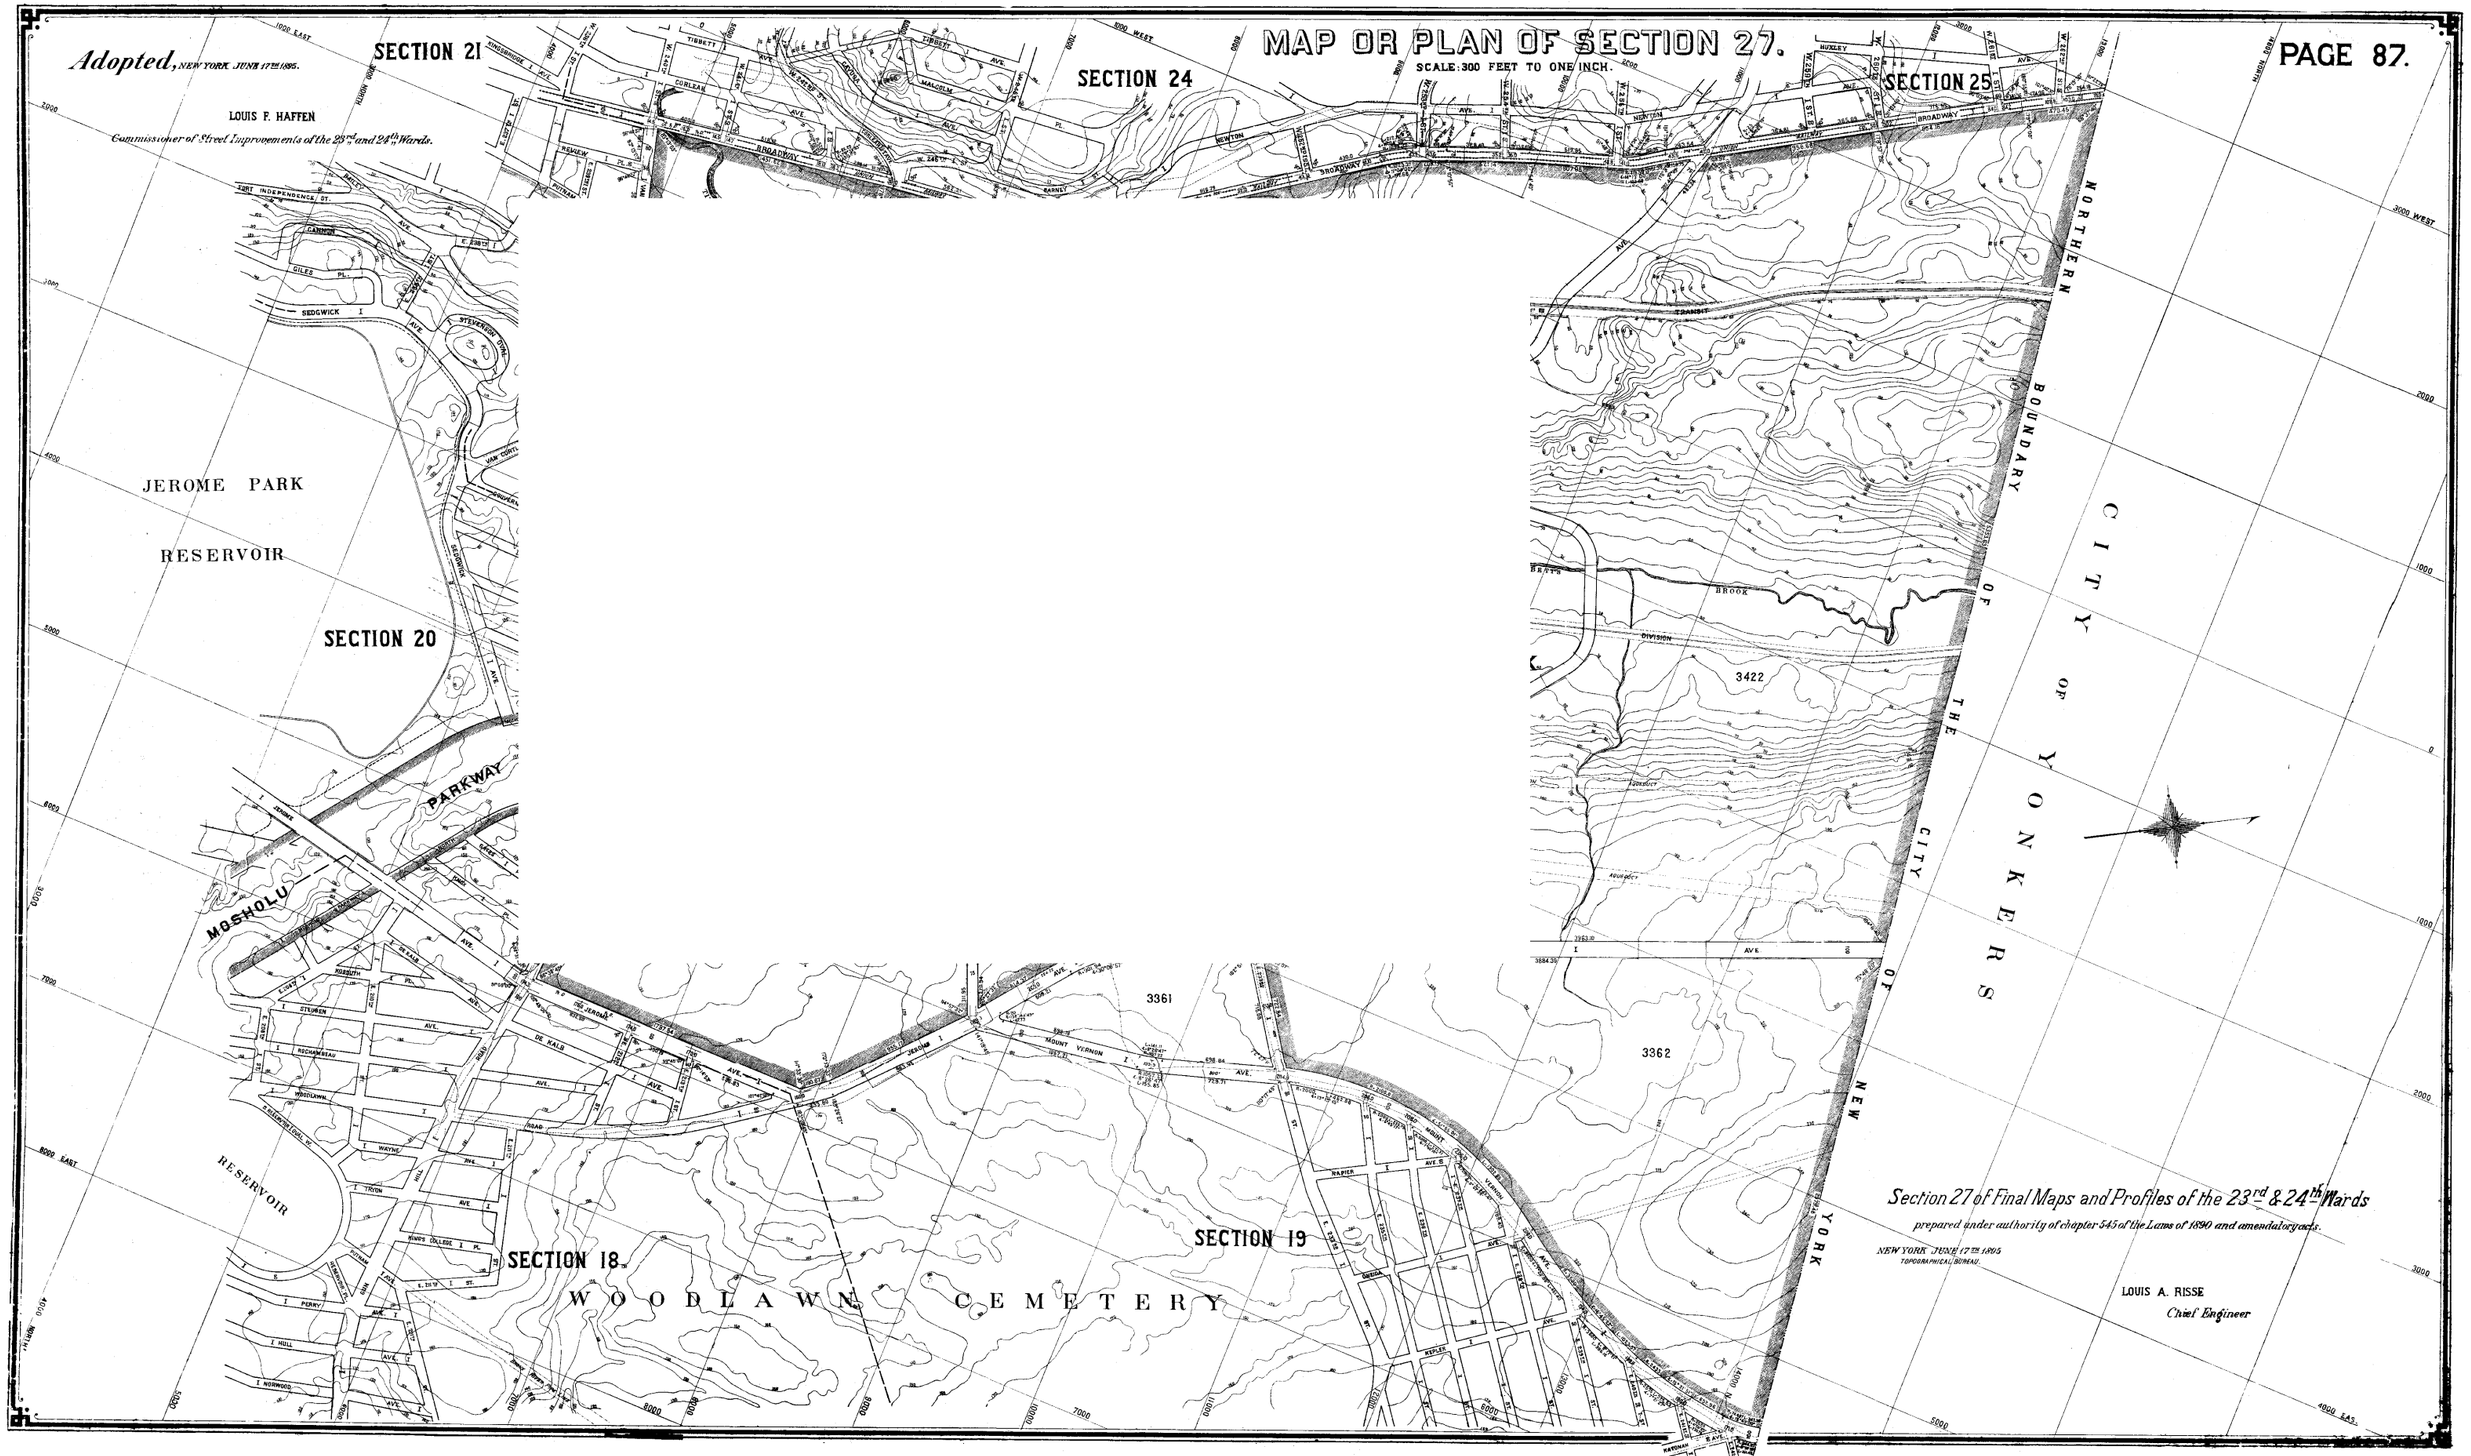
MAP OR PLAN OF SECTION 27.
SCALE: 300 FEET TO ONE INCH.
PAGE 87.
Adopted, NEW YORK JUNE 17TH 1895.
LOUIS F. HAFFEN
Commissioner of Street Improvements of the 23rd and 24th Wards.
SECTION 21
SECTION 24
SECTION 25
SECTION 20
SECTION 18.
SECTION 19
JEROME PARK
RESERVOIR
MOSHOLU
PARKWAY
WOODLAWN CEMETERY
NORTHERN BOUNDARY OF THE CITY OF NEW YORK
CITY OF YONKERS
3422
3361
3362
Section 27 of Final Maps and Profiles of the 23rd & 24th Wards
prepared under authority of chapter 545 of the Laws of 1890 and amendatory acts.
NEW YORK JUNE 17TH 1895
TOPOGRAPHICAL BUREAU.
LOUIS A. RISSE
Chief Engineer