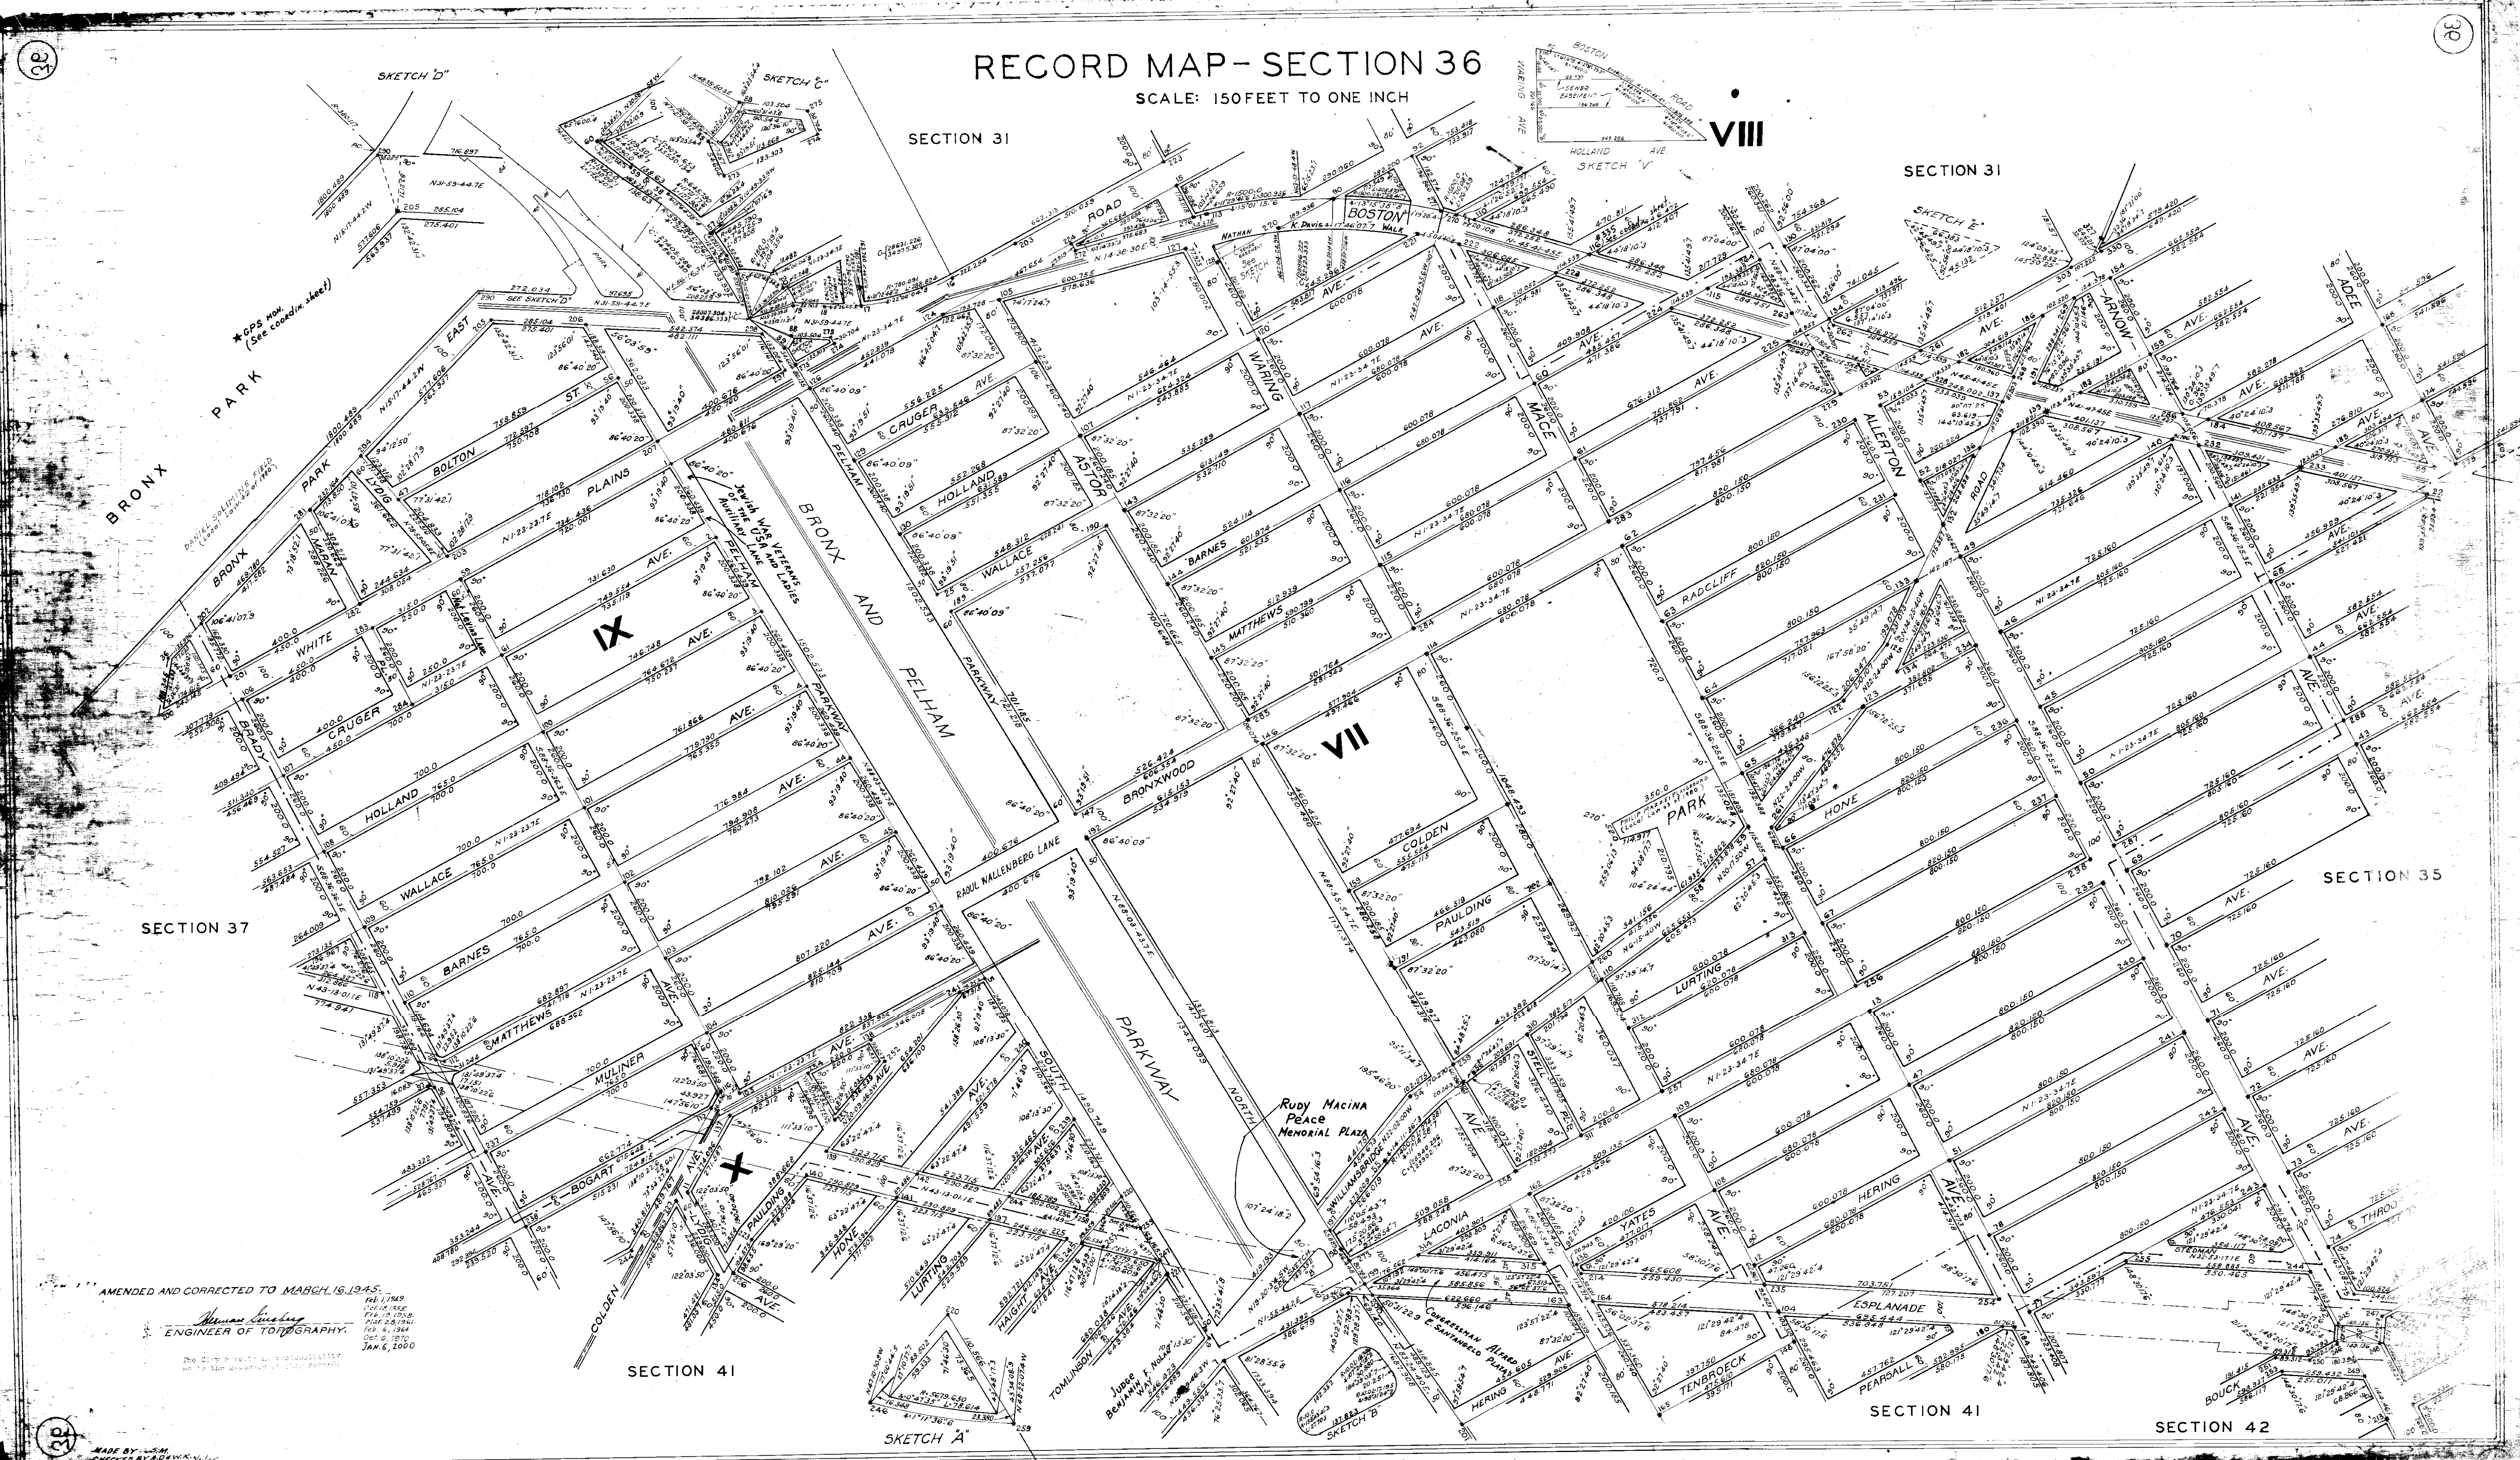

RECORD MAP - SECTION 36
SCALE: 150 FEET TO ONE INCH
SECTION 31
SECTION 31
SECTION 35
SECTION 37
SECTION 41
SECTION 41
SECTION 42
SKETCH "D"
SKETCH "C"
SKETCH "E"
SKETCH "V"
SKETCH "A"
SKETCH "B"
VII
VIII
IX
X
BRONX PARK
BRONX PARK EAST
★GPS MON. (See coordin. sheet)
DANIEL SOLIMINE FIELD (Local Law 42 of 1980)
Jewish War Veterans of the USA and Ladies Auxiliary Lane
Nat Levin's Lane
PHILIP MAZZEI PLAYGROUND (Local Law 63 of 1980)
Rudy Macina Peace Memorial Plaza
Congressman Alfred E. Santangelo Plaza
Judge Benjamin F. Nolan Way
RAOUL WALLENBERG LANE
BRONX AND PELHAM PARKWAY
PELHAM PARKWAY
PELHAM PARKWAY SOUTH
PELHAM PARKWAY NORTH
BOSTON ROAD
NATHAN K. DAVIS BOSTON WALK
WHITE PLAINS ROAD
ALLERTON AVE.
ARNOW AVE.
ADEE AVE.
WARING AVE.
MACE AVE.
CRUGER AVE.
HOLLAND AVE.
WALLACE AVE.
BARNES AVE.
MATTHEWS AVE.
MULINER AVE.
BOGART AVE.
COLDEN AVE.
PAULDING AVE.
LYDIG AVE.
HONE AVE.
LURTING AVE.
HAIGHT AVE.
TOMLINSON AVE.
WILLIAMSBRIDGE ROAD
LACONIA AVE.
YATES AVE.
HERING AVE.
TENBROECK AVE.
ESPLANADE
PEARSALL AVE.
STEDMAN PL.
BOUCK AVE.
THROOP AVE.
RADCLIFF AVE.
BOLTON ST.
BRADY AVE.
MARAN PL.
WHITE PL.
ASTOR AVE.
BRONXWOOD AVE.
STELL PL.
WOODHULL PL.
AMENDED AND CORRECTED TO MARCH 16, 1945.
Herman Ginsberg
ENGINEER OF TOPOGRAPHY.
Feb. 1, 1949.
Oct. 18, 1955.
Feb. 19, 1958.
Mar. 28, 1961.
Feb. 6, 1964
Oct. 6, 1970
JAN. 6, 2000
MADE BY S.M.
CHECKED BY A.O. & W.K.