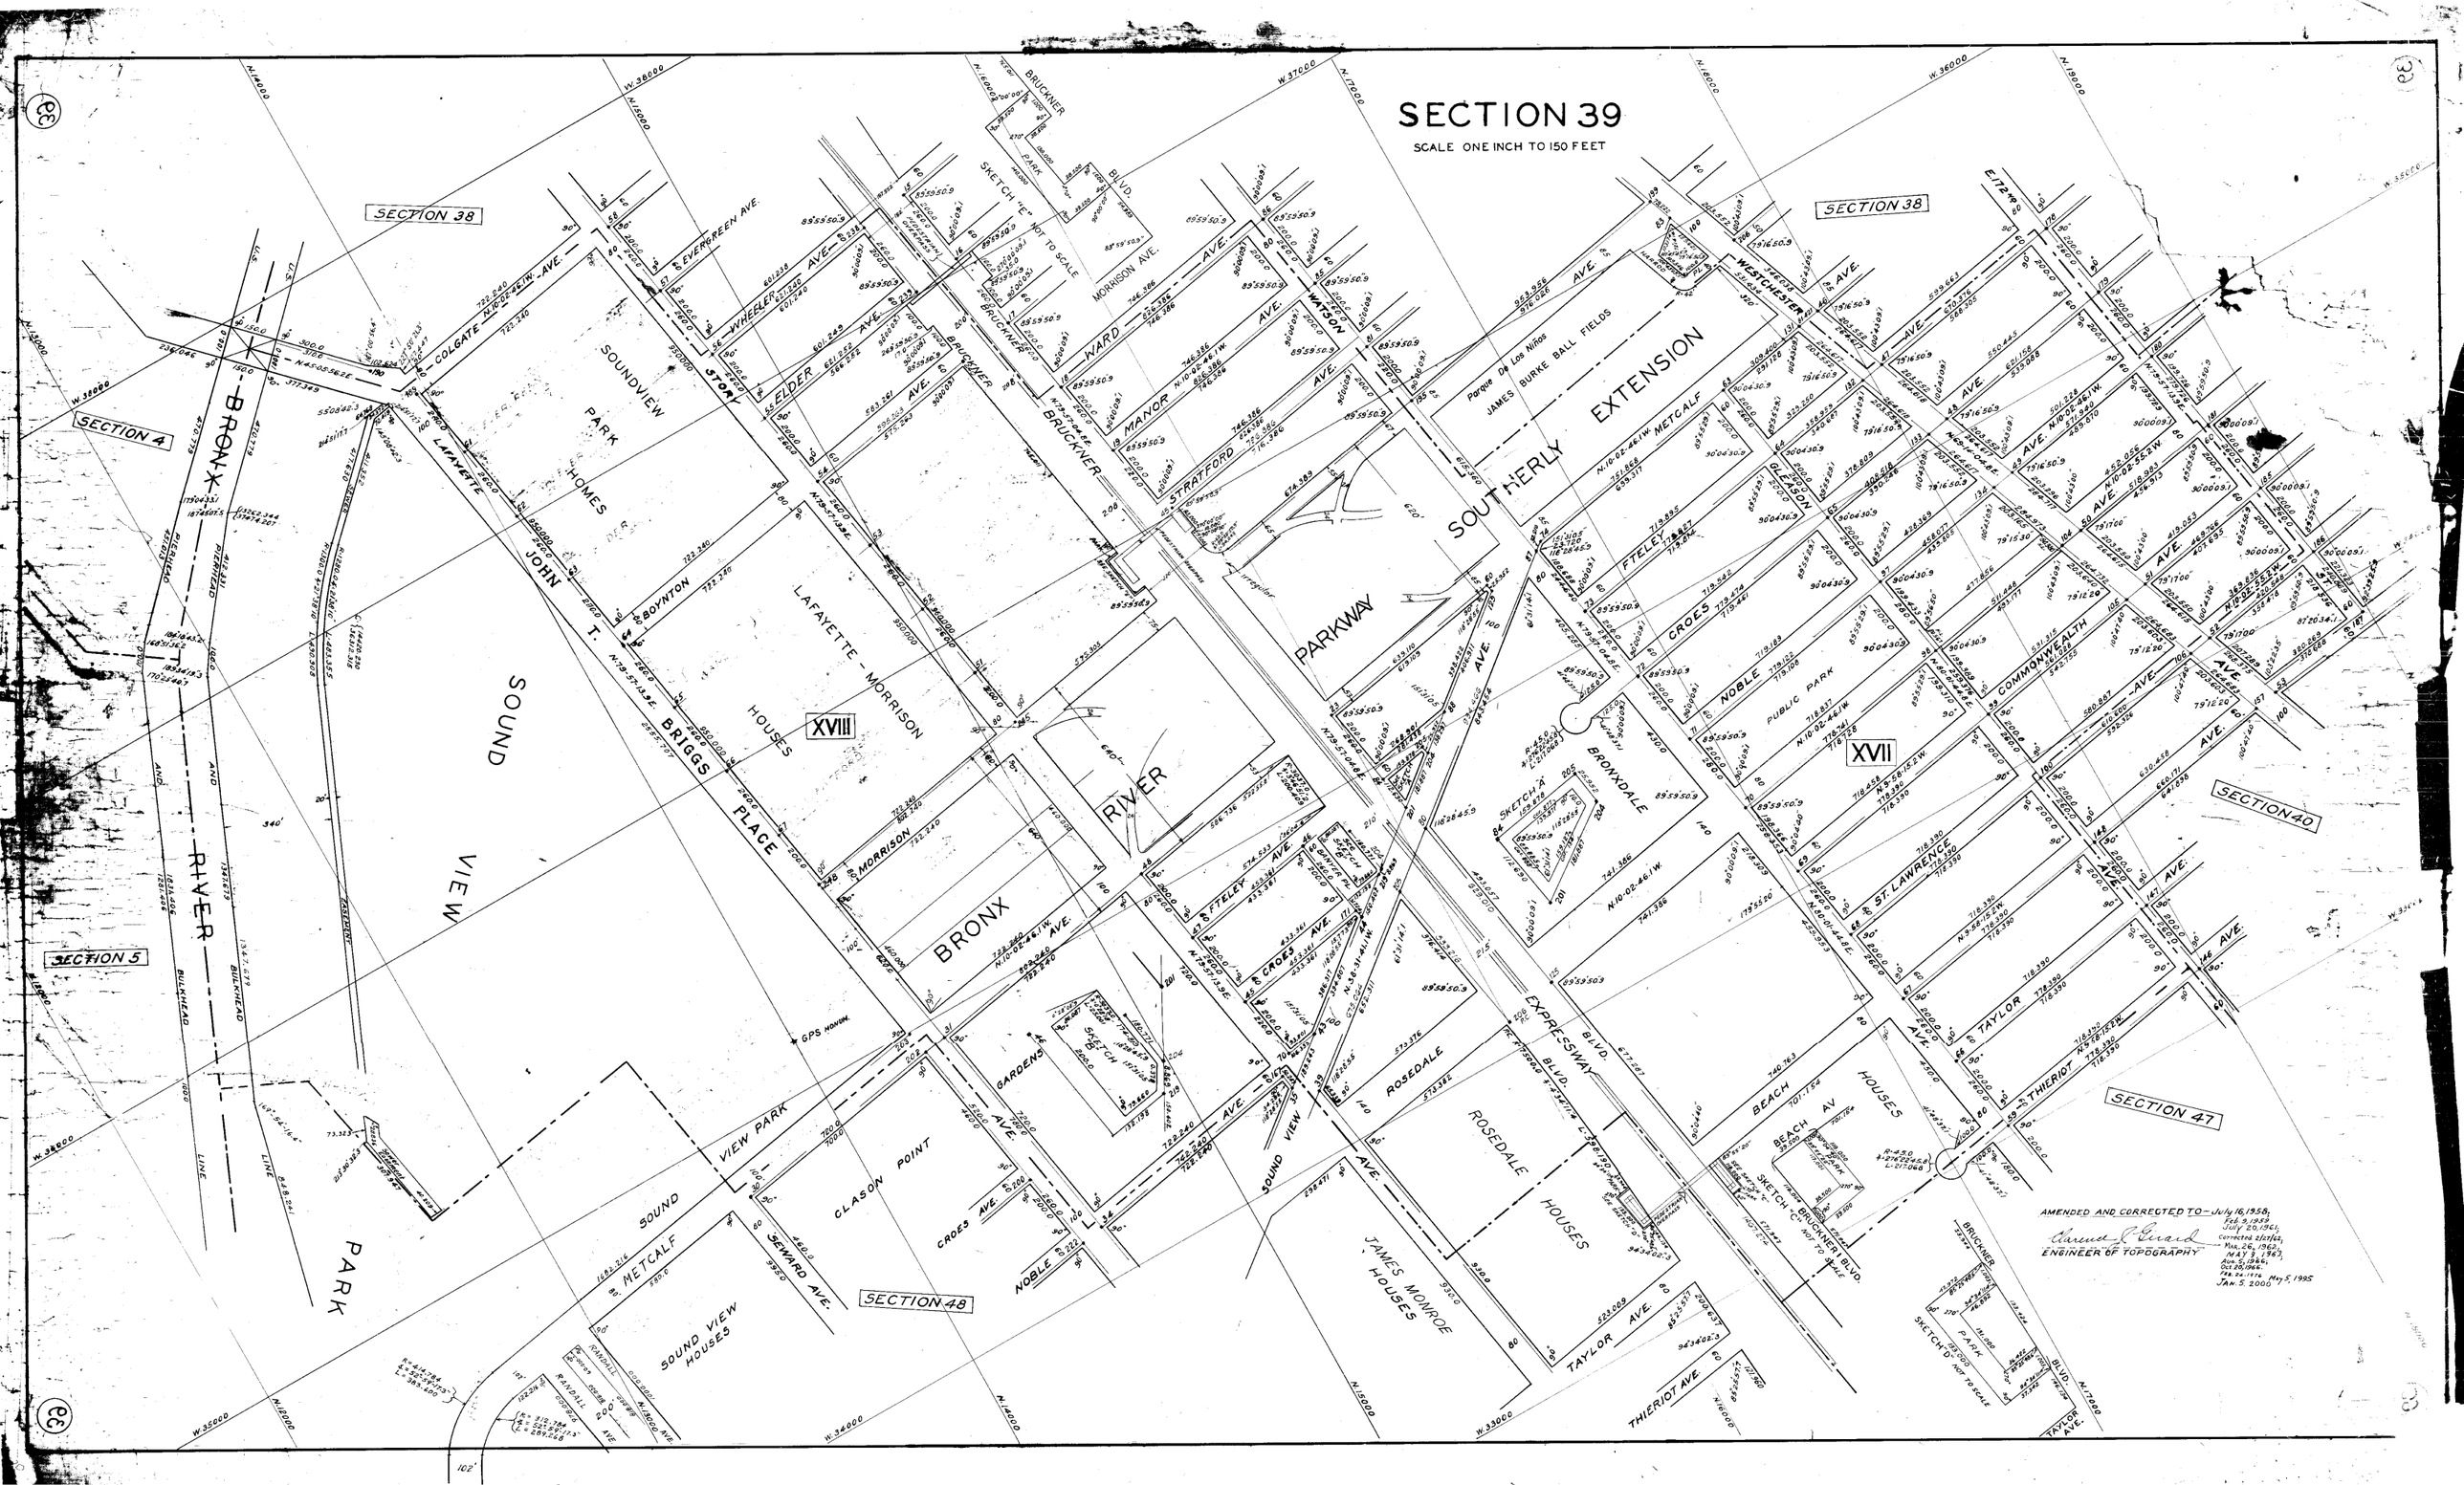
SECTION 39
SCALE ONE INCH TO 150 FEET
SECTION 38
SECTION 4
SECTION 5
SECTION 40
SECTION 47
SECTION 48
XVIII
XVII
BRONX RIVER
SOUND VIEW PARK
SOUNDVIEW PARK HOMES
LAFAYETTE - MORRISON HOUSES
BRONX RIVER
SOUTHERLY EXTENSION
PARKWAY
JAMES BURKE BALL FIELDS
Parque De Los Niños
BRONXDALE
PUBLIC PARK
ROSEDALE HOUSES
JAMES MONROE HOUSES
SOUND VIEW HOUSES
CLASON POINT
SOUND VIEW PARK
BEACH HOUSES
BEACH AV
SKETCH "A"
SKETCH "B"
SKETCH "C"
SKETCH "D"
SKETCH "E" NOT TO SCALE
BRUCKNER BLVD.
MORRISON AVE.
EVERGREEN AVE.
COLGATE AVE.
WHEELER AVE.
ELDER AVE.
WARD AVE.
MANOR AVE.
STRATFORD AVE.
WATSON AVE.
WESTCHESTER AVE.
METCALF
FTELEY
CROES
NOBLE
GLEASON
COMMONWEALTH AVE.
ST. LAWRENCE
TAYLOR
THIERIOT
BOYNTON
BRIGGS PLACE
JOHN T. STORY
LAFAYETTE
SEWARD AVE.
RANDALL AVE.
GARDENS
SOUND VIEW AVE.
EXPRESSWAY BLVD.
ROSEDALE
TAYLOR AVE.
THIERIOT AVE.
BULKHEAD LINE
PIERHEAD LINE
AMENDED AND CORRECTED TO - July 16, 1958; Feb. 9, 1959; July 20, 1961; Corrected 2/27/62; Mar. 26, 1962; May 9, 1963; Aug. 5, 1966; Oct. 20, 1966; Feb. 24, 1976; Jan. 5, 2000; May 5, 1995
ENGINEER OF TOPOGRAPHY