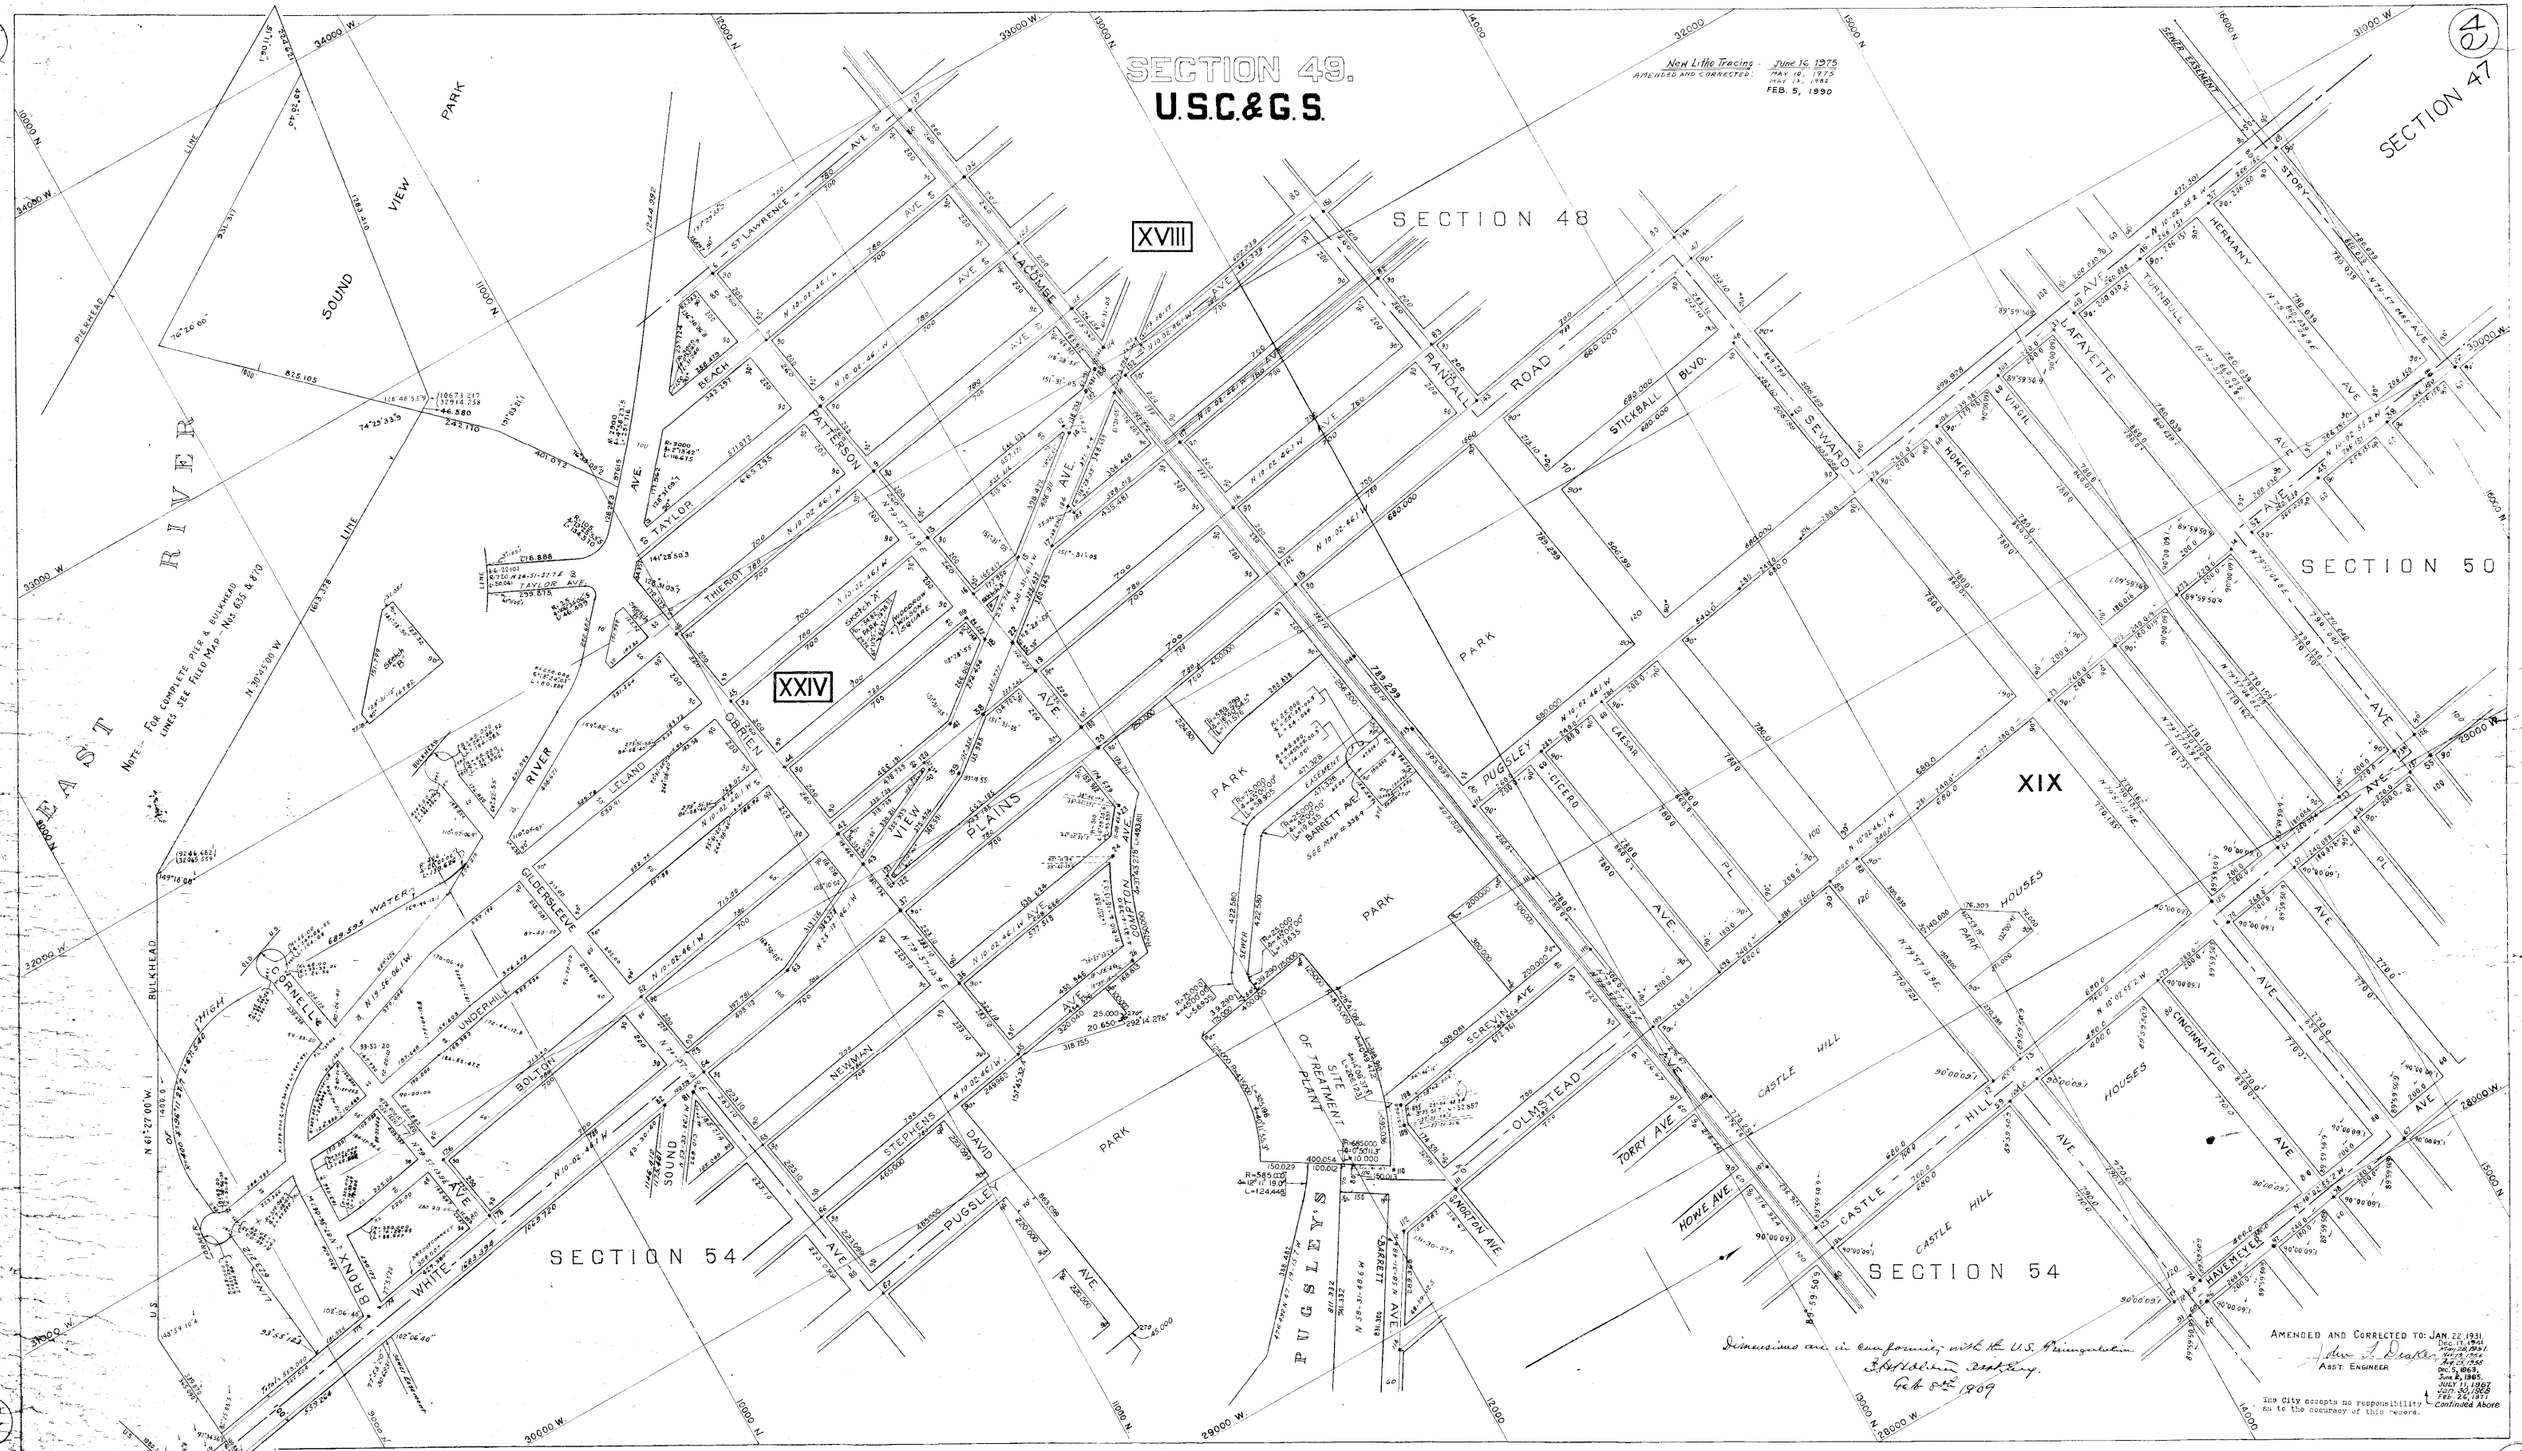
SECTION 49.
U.S.C.&G.S.
New Litho Tracing - June 16, 1975
AMENDED AND CORRECTED: MAY 10, 1975
MAY 13, 1982
FEB. 5, 1990
SECTION 47
SECTION 48
SECTION 50
SECTION 54
SECTION 54
XVIII
XXIV
XIX
EAST RIVER
SOUND VIEW PARK
PIERHEAD LINE
BULKHEAD LINE
NOTE:- FOR COMPLETE PIER & BULKHEAD LINES SEE FILED MAP - Nos. 635 & 870
ST LAWRENCE AVE.
LACOMBE AVE.
RANDALL ROAD
STICKBALL BLVD.
SEWARD AVE.
LAFAYETTE AVE.
HERMANY AVE.
STORY AVE.
TURNBULL AVE.
VIRGIL AVE.
HOMER AVE.
PATTERSON AVE.
TAYLOR AVE.
THIERIOT AVE.
OBRIEN AVE.
LELAND AVE.
GILDERSLEEVE AVE.
CORNELL AVE.
UNDERHILL AVE.
BOLTON AVE.
WHITE AVE.
BRONX AVE.
NEWMAN AVE.
STEPHENS AVE.
DAVID AVE.
PUGSLEY AVE.
COMPTON AVE.
PLAINS AVE.
VIEW AVE.
PARK
PUGSLEY'S
SITE OF TREATMENT PLANT
BARRETT AVE.
SEWER EASEMENT
CICERO AVE.
CAESAR PL.
SCREVIN AVE.
OLMSTEAD AVE.
NORTON AVE.
TORRY AVE.
HOWE AVE.
CASTLE HILL AVE.
CASTLE HILL HOUSES
CINCINNATUS AVE.
HAVEMEYER AVE.
PARK HOUSES
Dimensions are in conformity with the U.S. Triangulation
B. H. Holden Asst. Eng.
Feb 8th 1909
AMENDED AND CORRECTED TO: JAN. 22, 1931
DEC. 17, 1941
MAY 28, 1951
MAY 13, 1982
AUG. 25, 1958
DEC. 5, 1963
JUNE 8, 1965
JULY 11, 1967
JULY 30, 1968
FEB. 26, 1971
Continued Above
John T. Drake
ASST. ENGINEER
The City accepts no responsibility as to the accuracy of this record.